Communication Services Drawings

DRAWING SCHEDULE

DWG. No.	DETAILS	REV	DATE
C0000	Drawing Schedule, Legends & Symbols & Abbreviations	1	28OCT25
C0010	Overall Site Plan	1	28OCT25
C0100	Proposed First Floor Plan - Structured Cabling Layout	1	28OCT25
C0200	Proposed Second Floor Plan - Structured Cabling Layout	1	28OCT25
C0300	Proposed Roof Plan - Antenna Layout	0	28OCT25
C0400	Schematic Layout	1	28OCT25

LEGENDS & SYMBOLS

Structured Cabling

- D — Single Port RJ45 Outlet For Data
- T — Single Port RJ45 Outlet For Telephone
- 2 — Dual Port RJ45 Outlet
- 2xP — Dual Port RJ45 Outlet for Printer
- 2xTV — Dual Port RJ45 Outlet for Tlevision
- D / T — Furniture Mounted Dual Port RJ45 Outlet
  - 1 x Data
  - 1 x Telephone
- 2 — Furniture Mounted Dual Port RJ45 Outlet For Data
  -
- AP — Ceiling Mounted Single Port RJ45 Outlet for Access Point
- PJ — Ceiling Mounted Single Port RJ45 Outlet for Projector
- HDMI with Optical Fiber Outlet
- CR–X — Communication Rack
  - X denotes the Rack Number

ABBREVIATIONS

PP - Patch Panel
RJ - Registered Jack
AP - Access Point
CCTV - Closed Circuit Television
LED - Light Emitting Diode Display
NVR - Network Video Recorder
RAID - Redundant Array of Independent Disks
TV - Television
PDU - Power Distribution Unit
UPS - Uninterrupted Power Supply
IP - Internet Protocol
HDMI - High Definition Multimedia Interface
VGA - Video Graphics Array

Notes

1. This Drawing shall be read in conjunction with the Communication Specification.
2. The final location of equipment/ outlets may vary up to 2 meters. The communication contractor shall allow to relocate equipment/ outlets as may be required.
3. Communication contractor to mark out all penetration points and mounting heights and request for inspection from Architects/ Services Engineers before making any penetrations or permanent installation.
4. All Pipes and services penetrations through fire compartments shall have fire sealants, fire collars, fire dampers. These shall be similar to Hilti or Fire stopping or Approved equal.

TENDER ISSUE

Engineering Consultant
Temo Consulting
Consultancy for Building Engineering & Project Management
P.A.T Consulting Limited
76 Gordon St
Level 2, TAF House
PO Box 16567
Suva, FIJI
Phone +679 3316 478
Mobile +679 7726 800
Fax +679 3303 234
Email ptemo@temoconsulting.com

Copyright ɑ Temo Consulting No part of this document may be reproduced, stored in a retrival system in any form or transmitted by any means without prior permission in writing to Temo Consulting. All discrepencies shall be referred to the Engineer immediately.

Architect
KEARNEY ARCHITECTURE
KEARNEY ARCHITECTURE
mail@kearneyarchitecture.com
Suite 106, Level 1, 33 Longland Street
Newstead - Qld 4006
Australia


Client
fmc PACIFIC

Project Title
MFMR AUKI - MALAITA PROVINCE
AUKI-MALAITA PROVINCE
SOLOMON ISLANDS

Drawing Title
COMMUNICATION SERVICES
DRAWING SCHEDULE, LEGENDS & SYMBOLS & ABBREVIATIONS

Revision	Date	Initial	Description
1	28OCT25	PAT	TENDER ISSUE
0	21JUL25	PAT	DRAFT PERMIT ISUE

Designed	RVN
Drawn	RVN
Checked	RRC
Approved	PAT
Date	JULY 2025
A3 Scale	NTS
A2(NTS)	
A1(NTS)	
Project Number	P25-30
Drawing No	C0000
sheet	A3
Revision No	1

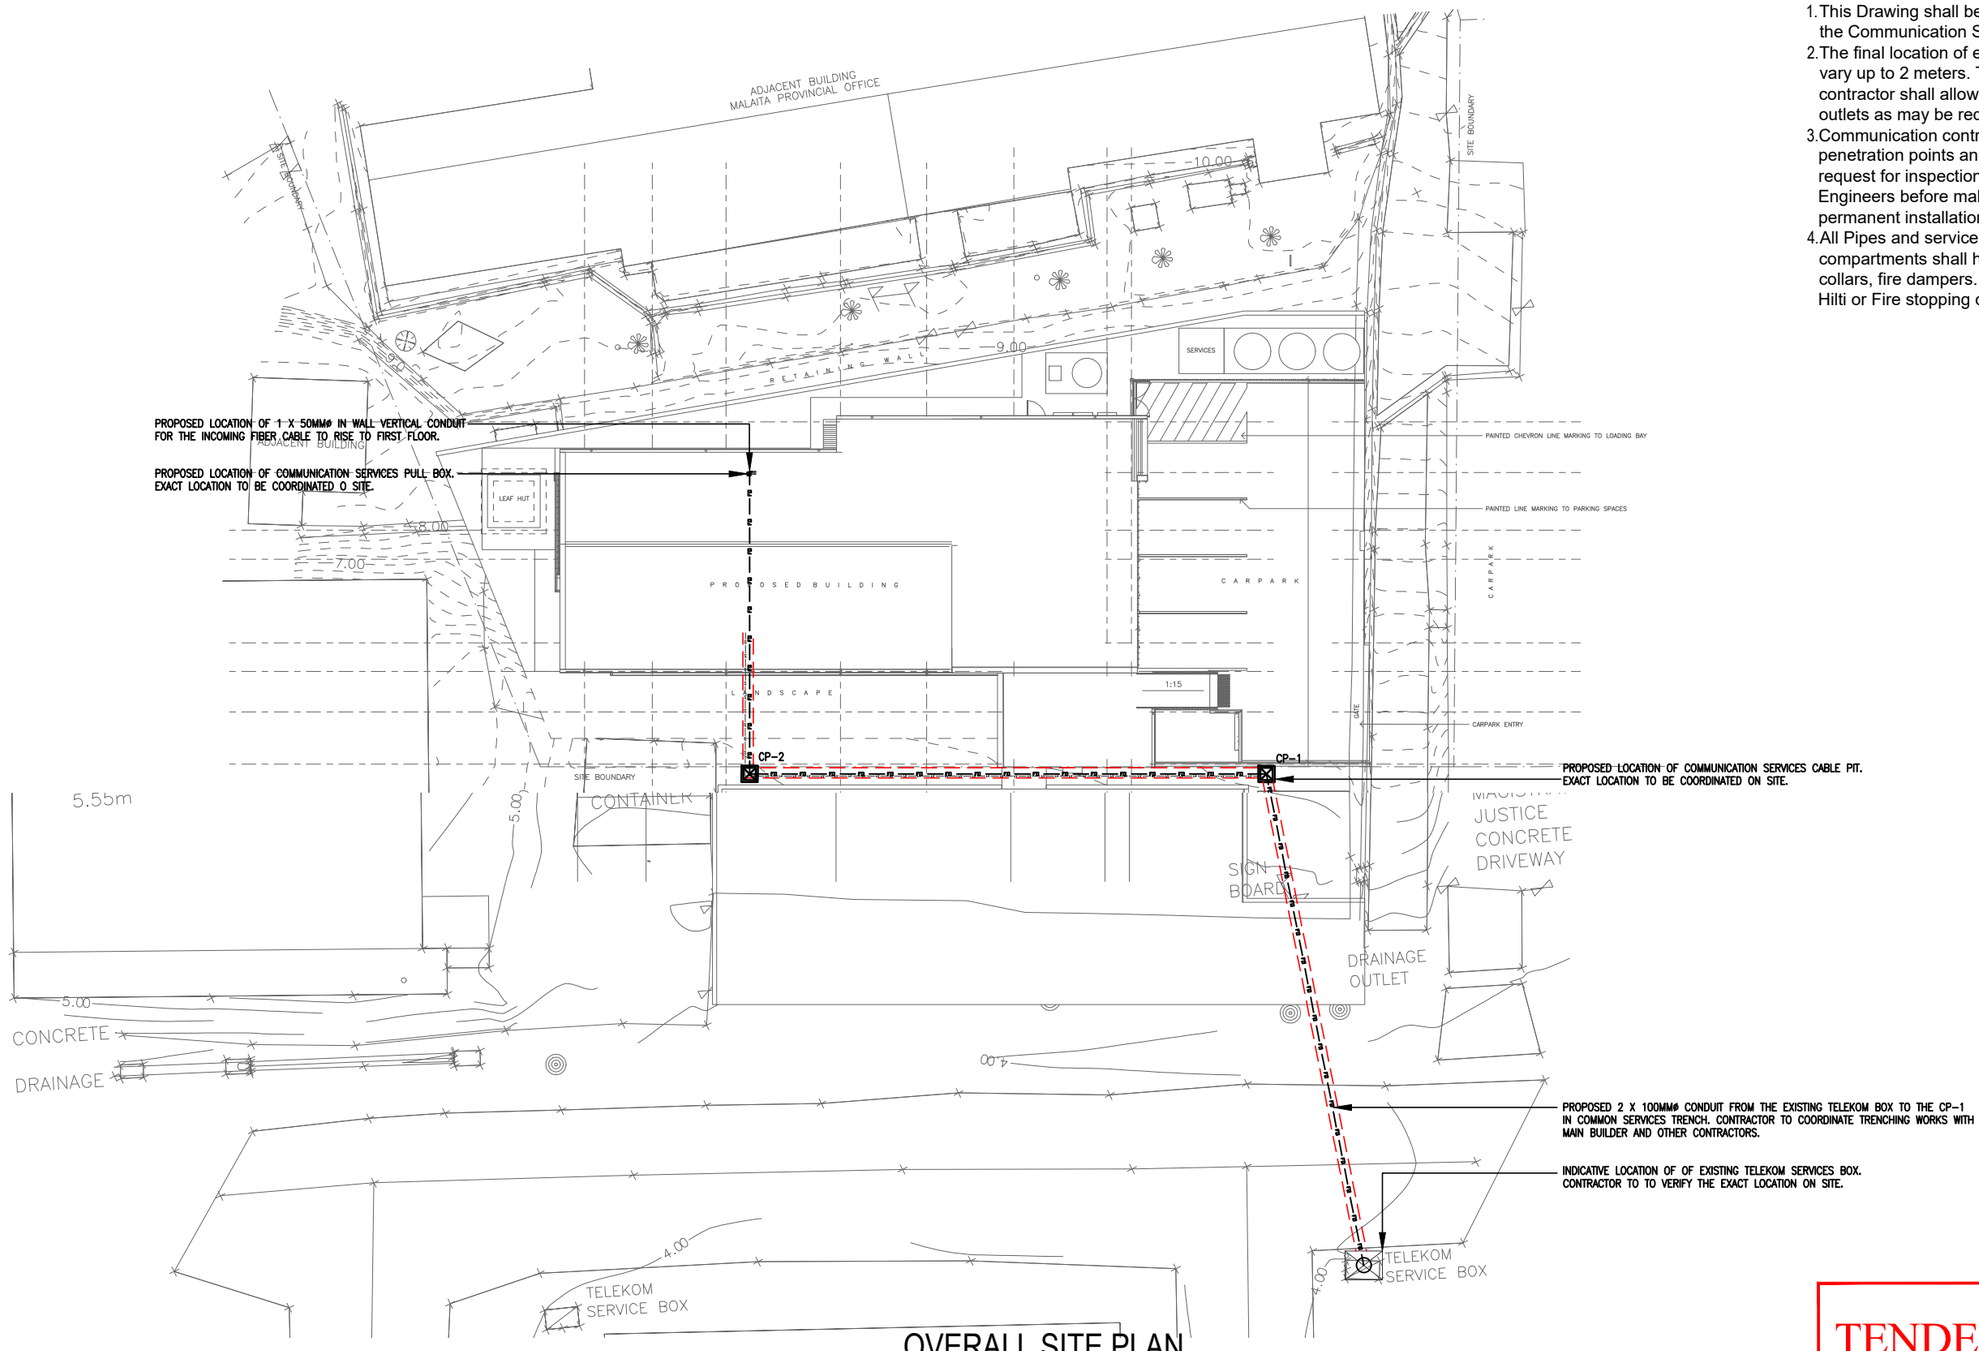

OVERALL SITE PLAN

SCALE = 1:300@A3

Notes

1. This Drawing shall be read in conjunction with the Communication Specification.
2. The final location of equipment/ outlets may vary up to 2 meters. The communication contractor shall allow to relocate equipment/ outlets as may be required.
3. Communication contractor to mark out all penetration points and mounting heights and request for inspection from Architects/ Services Engineers before making any penetrations or permanent installation.
4. All Pipes and services penetrations through fire compartments shall have fire sealants, fire collars, fire dampers. These shall be similar to Hilti or Fire stopping or Approved equal.

TENDER ISSUE

Engineering Consultant
Temo Consulting
Consultancy for Building Engineering & Project Management
P.A.T Consulting Limited
76 Gordon St
Level 2, TAF House
PO Box 16567
Suva, FIJI
Phone +679 3316 478
Mobile +679 7726 800
Fax +679 3303 234
Email ptemo@temoconsulting.com

Copyright ɑ Temo Consulting No part of this document may be reproduced, stored in a retrival system in any form or transmitted by any means without prior permission in writing to Temo Consulting. All discrepencies shall be referred to the Engineer immediately.

Architect
KEARNEY ARCHITECTURE
mail@kearneyarchitecture.com
Suite 106, Level 1, 33 Longland Street
Newstead - Qld 4006
Australia

Client
fmc PACIFIC

Project Title
MFMR AUKI - MALAITA PROVINCE
AUKI-MALAITA PROVINCE
SOLOMON ISLANDS

Drawing Title
COMMUNICATION SERVICES
OVERALL STE PLAN


Revision	Date	Initial	Description
1	28OCT25	PAT	TENDER ISSUE
0	21JUL25	PAT	DRAFT PERMIT ISSUE

Designed	RVN
Drawn	RVN
Checked	RRC
Approved	PAT
Date	JULY 2025
A3 Scale	1:300
A2(NTS)	
A1(NTS)	

Project Number P25-30
Drawing No C0010
sheet A3
Revision No 1

Notes

1. This Drawing shall be read in conjunction with the Communication Specification.
2. The final location of equipment/ outlets may vary up to 2 meters. The communication contractor shall allow to relocate equipment/ outlets as may be required.
3. Communication contractor to mark out all penetration points and mounting heights and request for inspection from Architects/ Services Engineers before making any penetrations or permanent installation.
4. All Pipes and services penetrations through fire compartments shall have fire sealants, fire collars, fire dampers. These shall be similar to Hilti or Fire stopping or Approved equal.

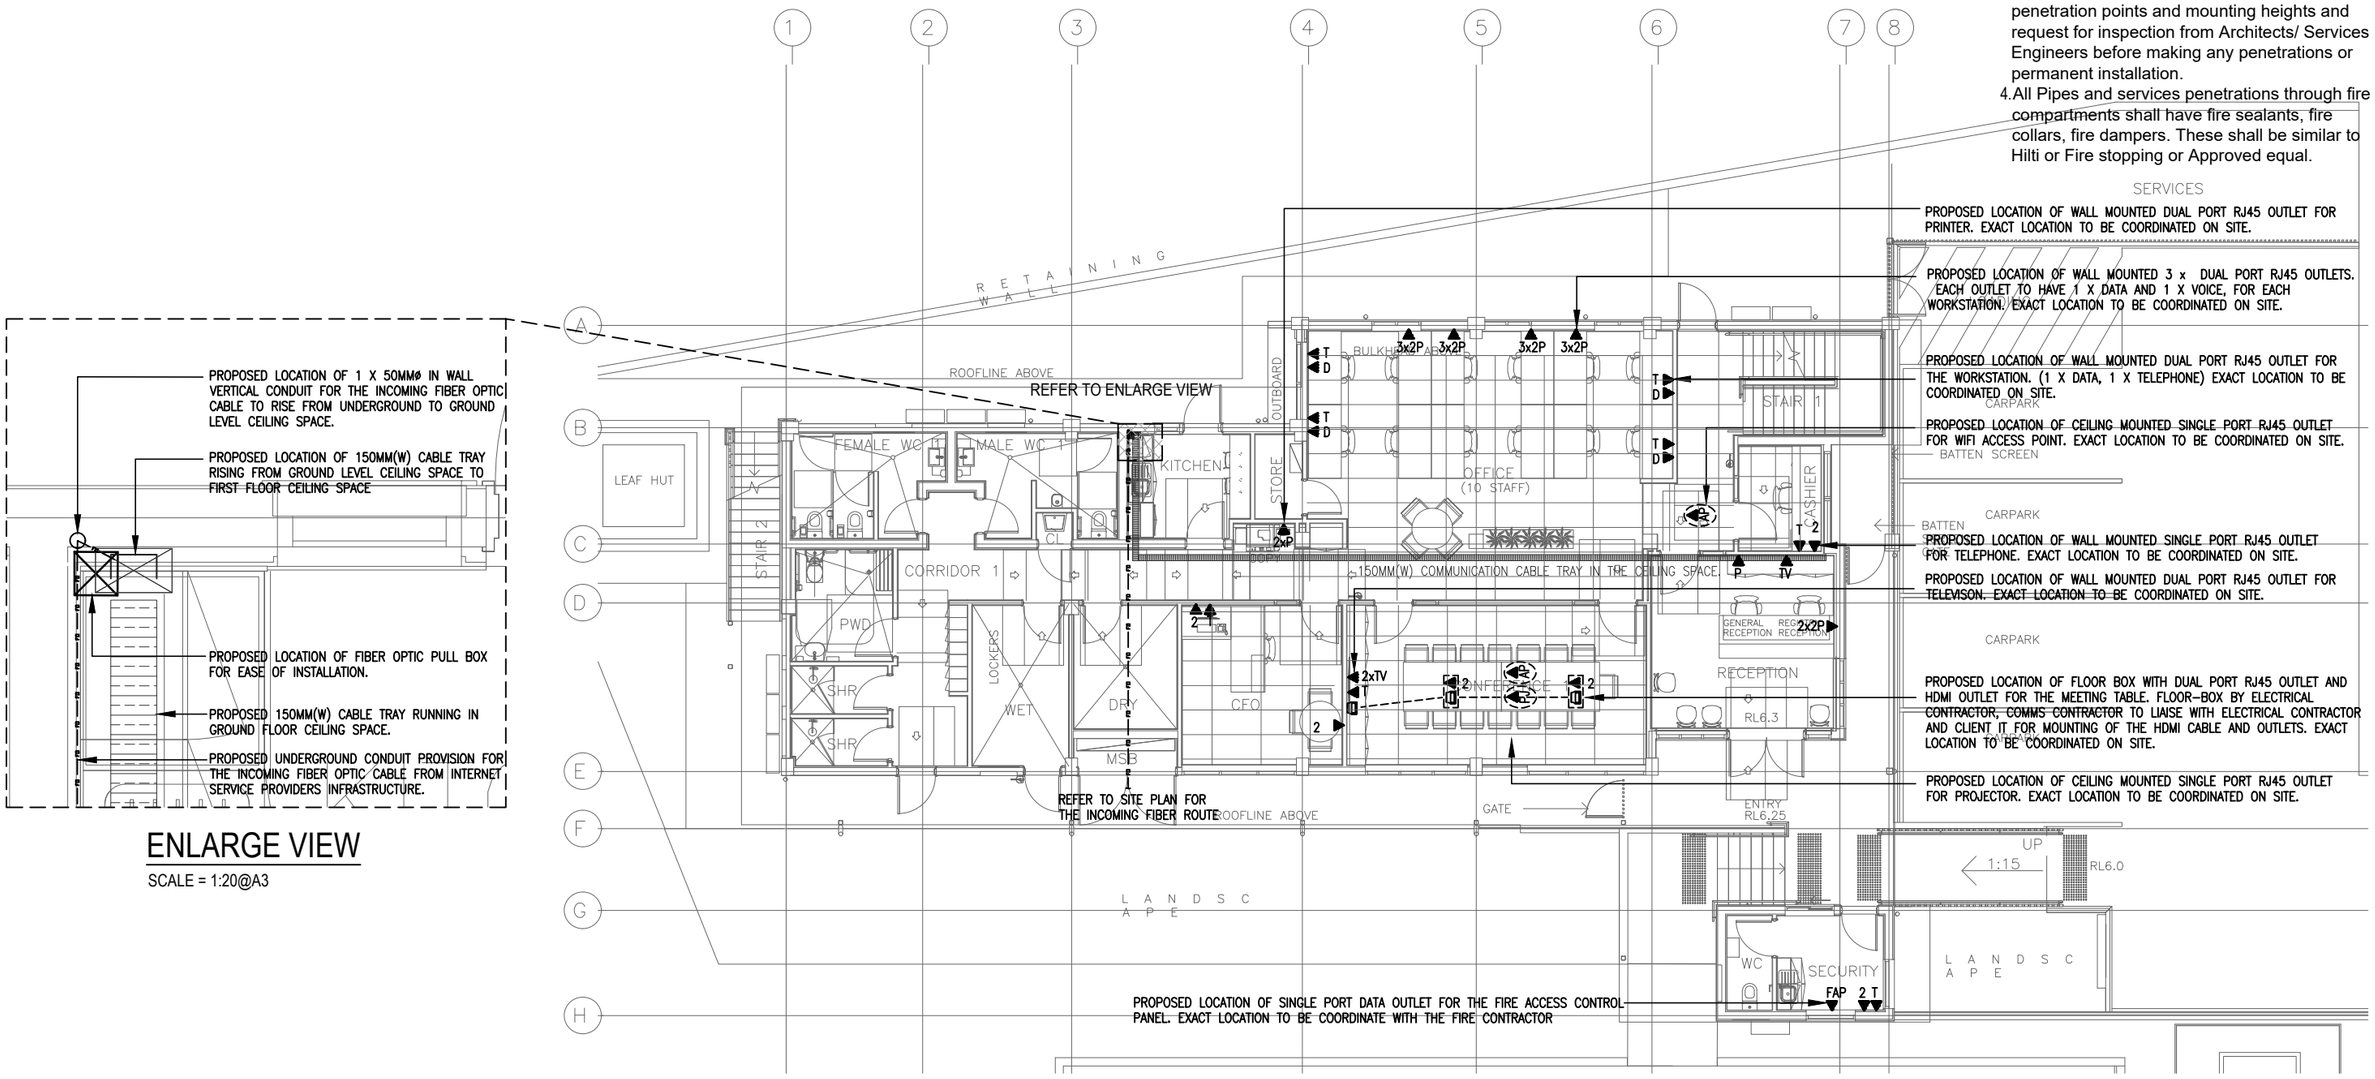

ENLARGE VIEW

SCALE = 1:20@A3

PROPOSED GROUND FLOOR PLAN - STRUCTURED CABLING LAYOUT

SCALE = 1:150@A3

TENDER ISSUE

Engineering Consultant
Temo Consulting
Consultancy for Building Engineering & Project Management
P.A.T Consulting Limited
76 Gordon St
Level 2, TAF House
PO Box 16567
Suva, FIJI
Phone +679 3316 478
Mobile +679 7726 800
Fax +679 3303 234
Email ptemo@temoconsulting.com

Copyright ɑ Temo Consulting No part of this document may be reproduced, stored in a retrival system in any form or transmitted by any means without prior permission in writing to Temo Consulting. All discrepencies shall be referred to the Engineer immediately.

Architect
KEARNEY ARCHITECTURE
KEARNEY ARCHITECTURE
mail@kearneyarchitecture.com
Suite 106, Level 1, 33 Longland Street
Newstead - Qld 4006
Australia

Client
fmc PACIFIC

Project Title
MFMR AUKI - MALAITA PROVINCE
AUKI-MALAITA PROVINCE
SOLOMON ISLANDS

Drawing Title
COMMUNICATION SERVICES
PROPOSED GROUND FLOOR PLAN - STRUCTURED CABLING LAYOUT


Revision	Date	Initial	Description
1	28OCT25	PAT	TENDER ISSUE
0	21JUL25	PAT	DRAFT PERMIT ISSUE

Designed	RVN
Drawn	RVN
Checked	RRC
Approved	PAT
Date	JULY 2025
A3 Scale	1:150
A2(NTS)	
A1(NTS)	

Project Number P25-30
Drawing No C0100
sheet A3
Revision No 1


Notes

1. This Drawing shall be read in conjunction with the Communication Specification.
2. The final location of equipment/ outlets may vary up to 2 meters. The communication contractor shall allow to relocate equipment/ outlets as may be required.
3. Communication contractor to mark out all penetration points and mounting heights and request for inspection from Architects/ Services Engineers before making any penetrations or permanent installation.
4. All Pipes and services penetrations through fire compartments shall have fire sealants, fire collars, fire dampers. These shall be similar to Hilti or Fire stopping or Approved equal.

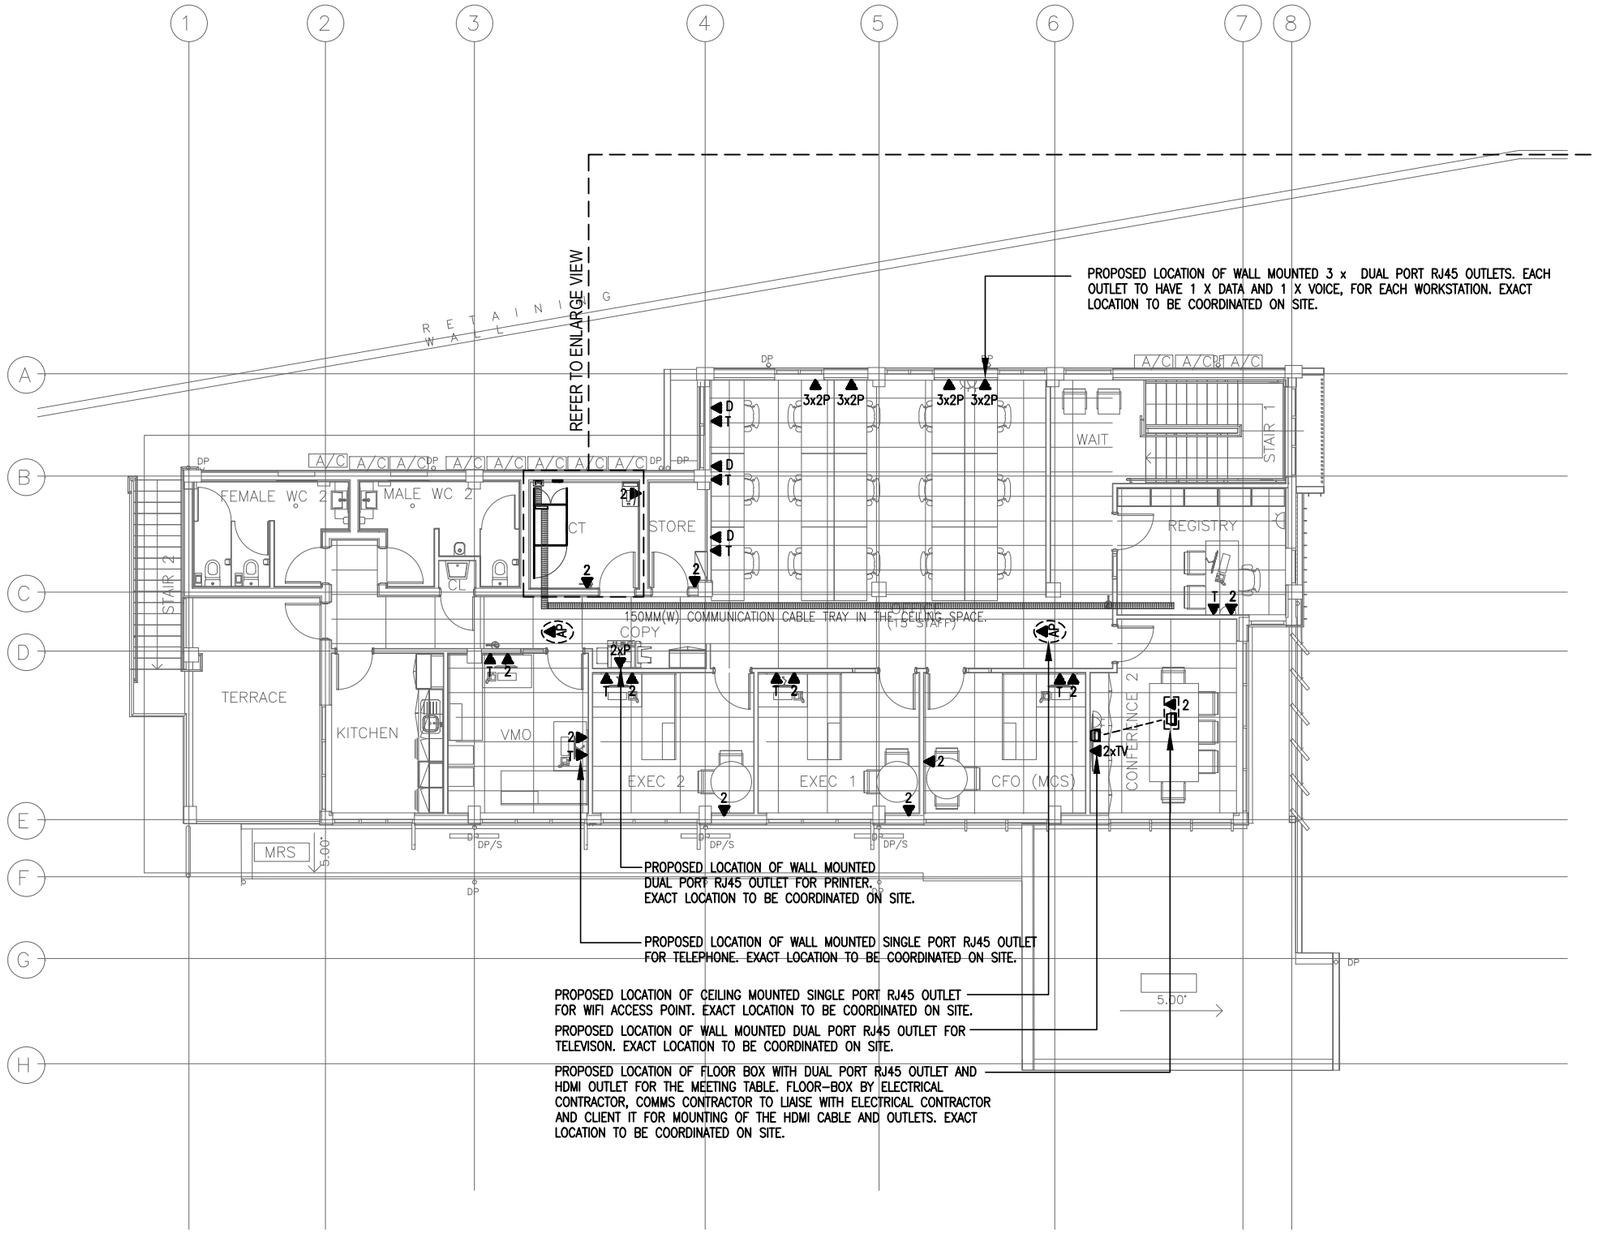

PROPOSED FIRST FLOOR - STRUCTURED CABLING LAYOUT

SCALE = 1:100@A3

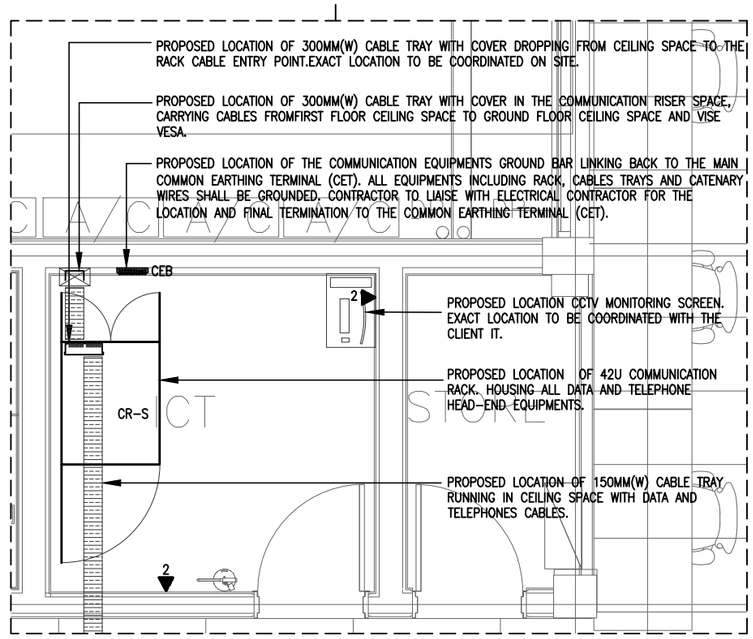

SERVER ROOM - ENLARGE VIEW

SCALE = 1:50@A3

TENDER ISSUE

Engineering Consultant

Temo Consulting

Consultancy for Building Engineering & Project Management

P.A.T Consulting Limited
76 Gordon St
Level 2, TAF House
PO Box 16567
Suva, FIJI

Phone +679 3316 478
Mobile +679 7726 800
Fax +679 3303 234

Email ptemo@temoconsulting.com

Copyright ⓒ Temo Consulting No part of this document may be reproduced, stored in a retrival system in any form or transmitted by any means without prior permission in writing to Temo Consulting. All discrepencies shall be referred to the Engineer immediately.

Architect

KEARNEY ARCHITECTURE

KEARNEY ARCHITECTURE
mail@kearneyarchitecture.com
Suite 106, Level 1, 33 Longland Street
Newstead - Qld 4006
Australia

Client

fmc PACIFIC

Project Title

MFMR AUKI - MALAITA PROVINCE


AUKI-MALAITA PROVINCE
SOLOMON ISLANDS

Drawing Title

COMMUNICATION SERVICES
PROPOSED FIRST FLOOR - STRUCTURED CABLING LAYOUT

Revision	Date	Initial	Description
1	28OCT25	PAT	TENDER ISSUE
0	21JUL25	PAT	DRAFT PERMIT ISSUE

Designed	RVN
Drawn	RVN
Checked	RRC
Approved	PAT
Date	JULY 2025
A3 Scale	1:150
A2(NTS)	
A1(NTS)	
Project Number	P25-30
Drawing No	C0200
sheet	A3
Revision No	1

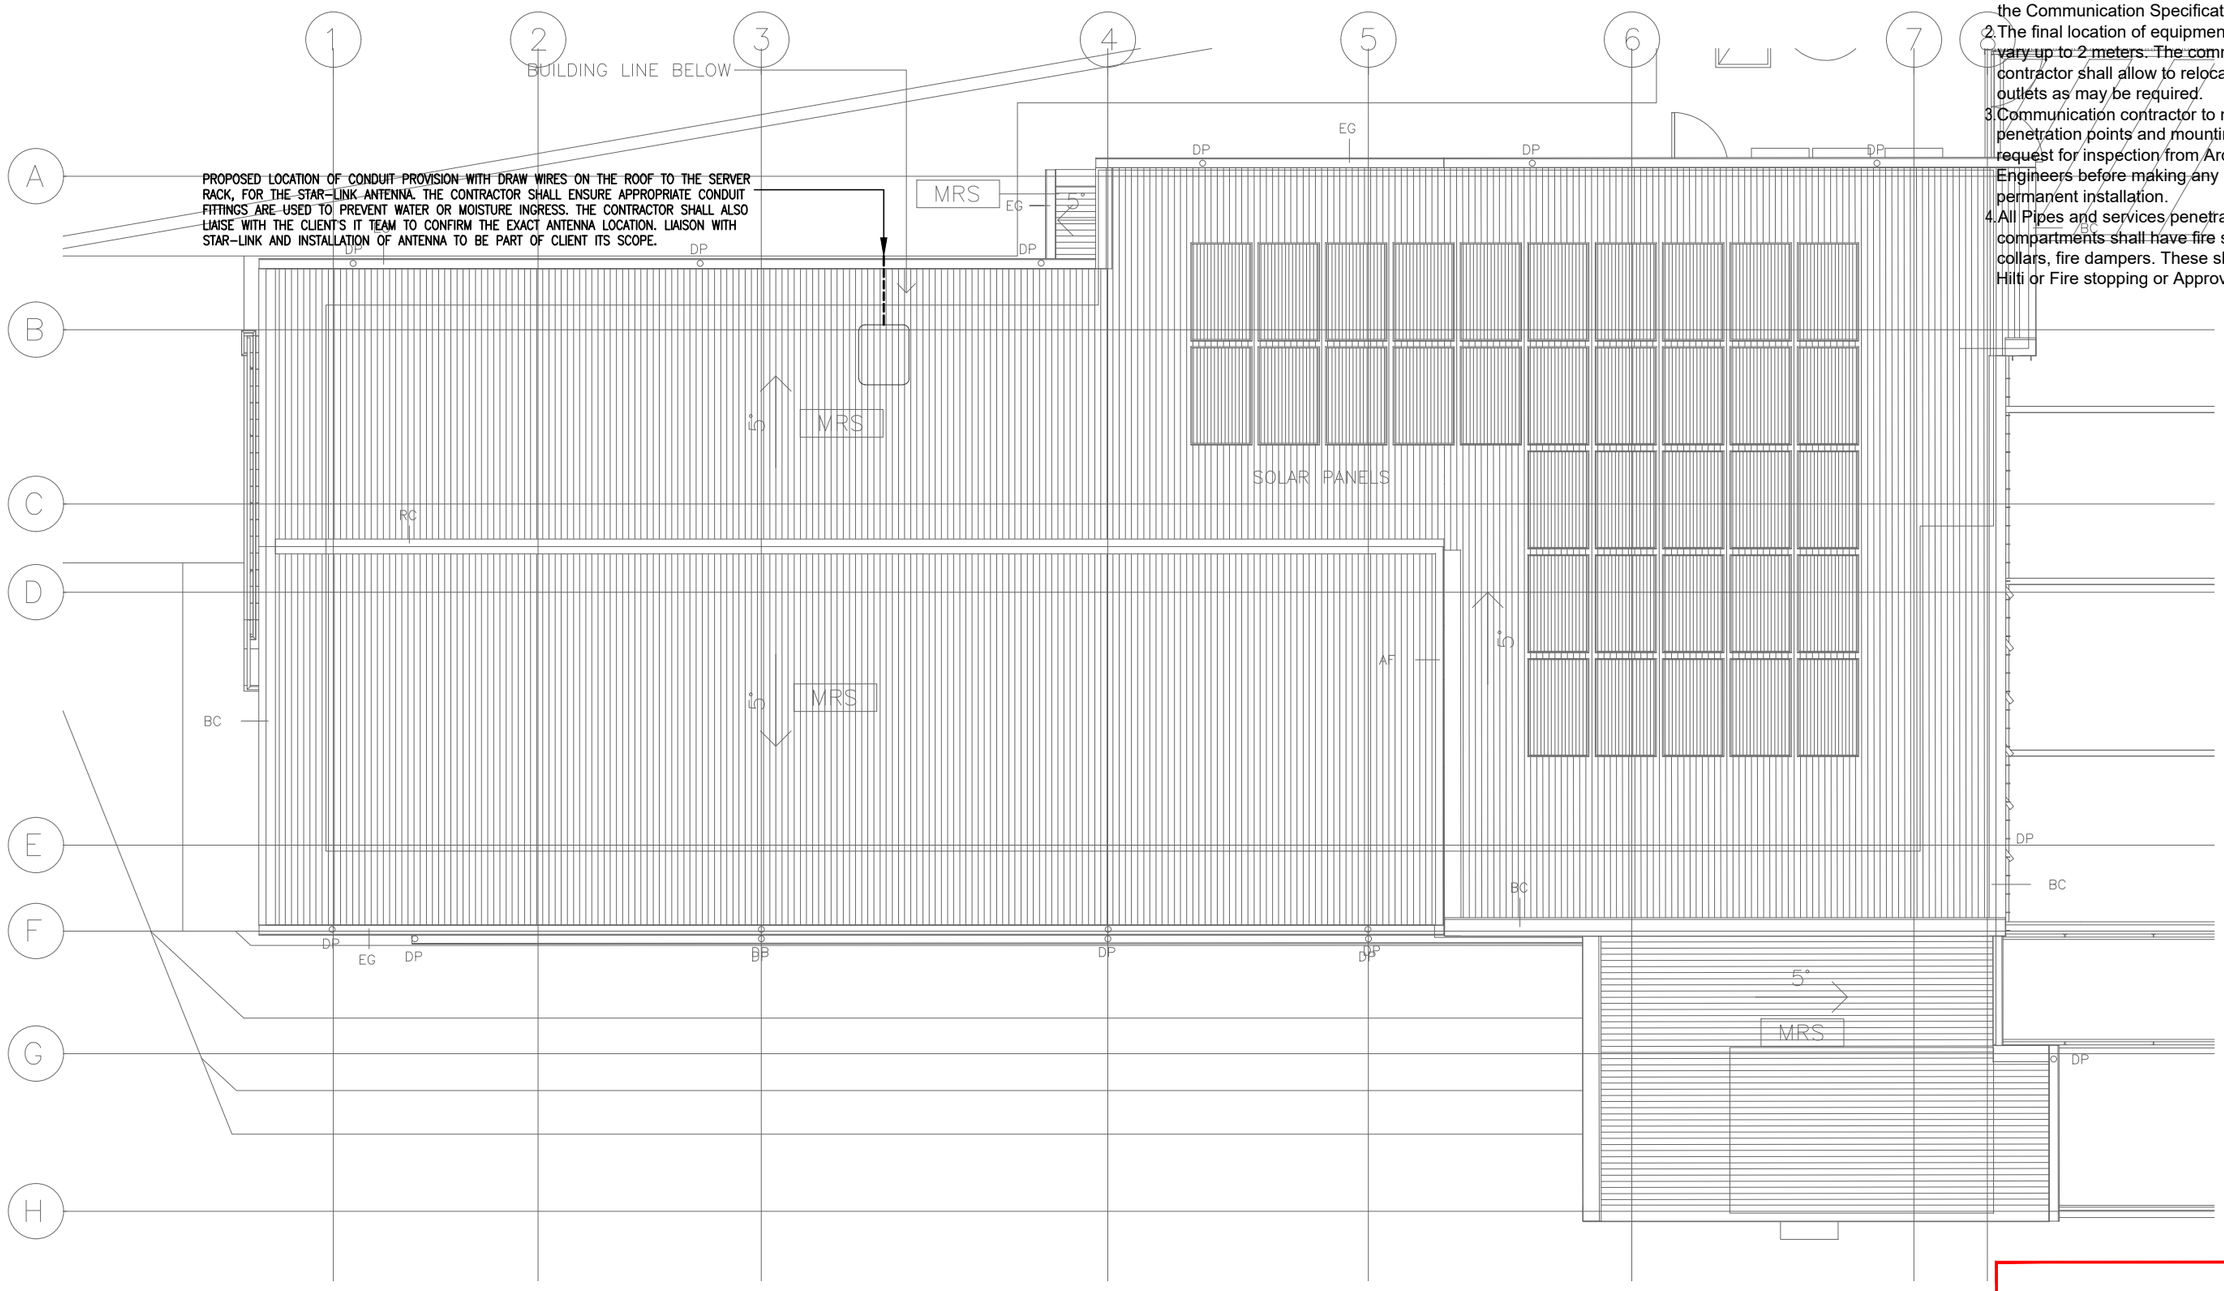

Notes

1. This Drawing shall be read in conjunction with the Communication Specification.
2. The final location of equipment/ outlets may vary up to 2 meters. The communication contractor shall allow to relocate equipment/ outlets as may be required.
3. Communication contractor to mark out all penetration points and mounting heights and request for inspection from Architects/ Services Engineers before making any penetrations or permanent installation.
4. All Pipes and services penetrations through fire compartments shall have fire sealants, fire collars, fire dampers. These shall be similar to Hilti or Fire stopping or Approved equal.

PROPOSED ROOF PLAN - ANTENNA LAYOUT

SCALE = 1:100@A3

TENDER ISSUE

Engineering Consultant

Temo Consulting

Consultancy for Building Engineering & Project Management

P.A.T Consulting Limited
76 Gordon St
Level 2, TAF House
PO Box 16567
Suva, FIJI

Phone +679 3316 478
Mobile +679 7726 800
Fax +679 3303 234

Email ptemo@temoconsulting.com

Copyright ɑ Temo Consulting No part of this document may be reproduced, stored in a retrival system in any form or transmitted by any means without prior permission in writing to Temo Consulting. All discrepencies shall be referred to the Engineer immediately.

Architect

KEARNEY ARCHITECTURE
mail@kearneyarchitecture.com
Suite 106, Level 1, 33 Longland Street
Newstead - Qld 4006
Australia

Client

Project Title

MFMR AUKI - MALAITA PROVINCE

AUKI-MALAITA PROVINCE
SOLOMON ISLANDS

Drawing Title

COMMUNICATION SERVICES

PROPOSED ROOF PLAN - ANTENNA LAYOUT

Revision	Date	Initial	Description
0	21JUL25	PAT	DRAFT PERMIT ISSUE


Designed	RVN
Drawn	RVN
Checked	RRC
Approved	PAT
Date	JULY 2025
A3 Scale	1:100
A2(INTS)	
A1(INTS)	

Project Number P25-30

Drawing No C0300

sheet A3

Revision No 0

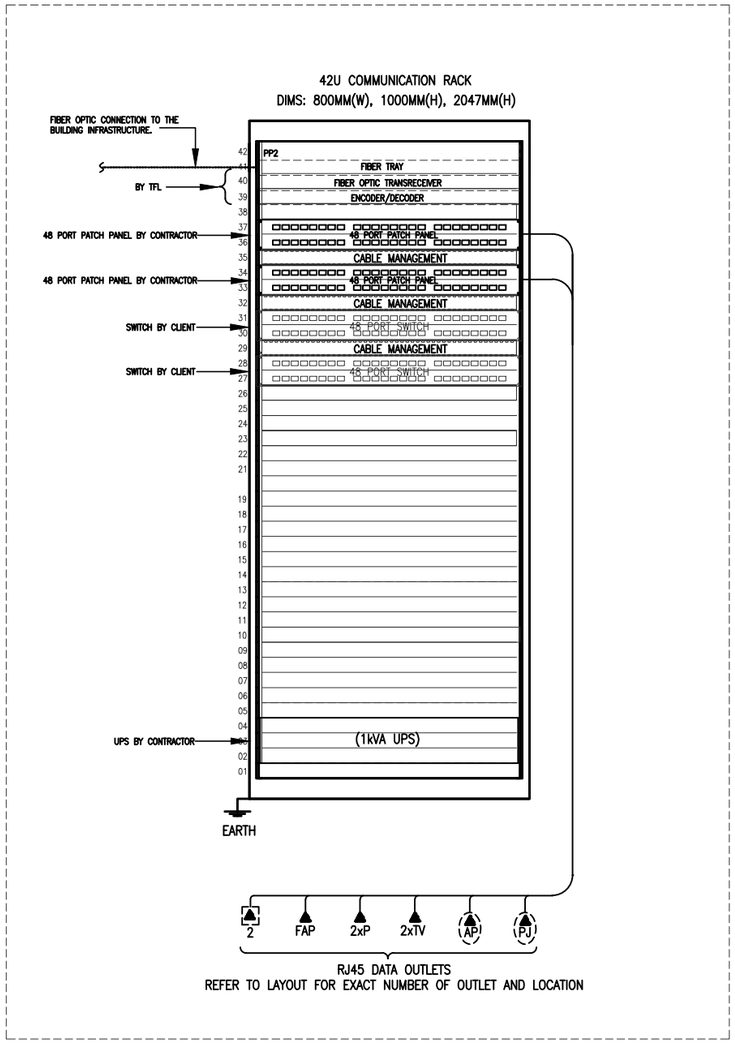

STRUCTURED CABLING - SCHEMATIC DIAGRAM

SCALE = NTS

Notes

1. This Drawing shall be read in conjunction with the Communication Specification.
2. The final location of equipment/ outlets may vary up to 2 meters. The communication contractor shall allow to relocate equipment/ outlets as may be required.
3. Communication contractor to mark out all penetration points and mounting heights and request for inspection from Architects/ Services Engineers before making any penetrations or permanent installation.
4. All Pipes and services penetrations through fire compartments shall have fire sealants, fire collars, fire dampers. These shall be similar to Hilti or Fire stopping or Approved equal.

TENDER ISSUE

Engineering Consultant
Temo Consulting
Consultancy for Building Engineering & Project Management
P.A.T Consulting Limited
76 Gordon St
Level 2, TAF House
PO Box 16567
Suva, FIJI
Phone +679 3316 478
Mobile +679 7726 800
Fax +679 3303 234
Email ptemo@temoconsulting.com

Copyright ɑ Temo Consulting No part of this document may be reproduced, stored in a retrival system in any form or transmitted by any means without prior permission in writing to Temo Consulting. All discrepencies shall be referred to the Engineer immediately.

Architect
KEARNEY ARCHITECTURE
KEARNEY ARCHITECTURE
mail@kearneyarchitecture.com
Suite 106, Level 1, 33 Longland Street
Newstead - Qld 4006
Australia

Client
fmc PACIFIC

Project Title
MFMR AUKI - MALAITA PROVINCE
AUKI-MALAITA PROVINCE
SOLOMON ISLANDS

Drawing Title
COMMUNICATION SERVICES
SCHEMATIC DIAGRAM

Revision	Date	Initial	Description
1	28OCT25	PAT	TENDER ISSUE
0	21JUL25	PAT	DRAFT PERMIT ISSUE

Designed	RVN
Drawn	RVN
Checked	RRC
Approved	PAT
Date	JULY 2025
A3 Scale	NTS
A2(NTS)	
A1(NTS)	
Project Number	P25-30
Drawing No	C0400
sheet	A3
Revision No	1