TENDER DOCUMENTATION

Structural Coordination Legend


- 420 / 300 — CONCRETE RECTANGULAR COLUMN FROM STRUCTURAL ENGINEERS DOCUMENTATION
- REVISED COLUMN LOCATION TO SUITE ARCHITECTURAL INTENT

LEGEND

DOOR TAG	WINDOW TAG
DT01 / G.00.01 — DOOR TYPE, DOOR NUMBER, LEVEL	W01 / G.00.01 — WINDOW TYPE, WINDOW NUMBER, LEVEL
REFER TO 700 SERIES FOR SCHEDULES	REFER TO 700 SERIES FOR SCHEDULES
SCREEN & BALUSTRADE TAG: SS01 / G.00.01 — TYP, NUMB, LEVEL	
REFER TO 700 SERIES FOR SCHEDULES	

LEGEND

CON02	150mm THCK. R.C SLAB
CPT01	CARPET
CPT02	CARPET
FT01	FLOOR TILE - TYPE 1
SCR01	ALUMINIUM BATTEN SCREEN 50 X 50

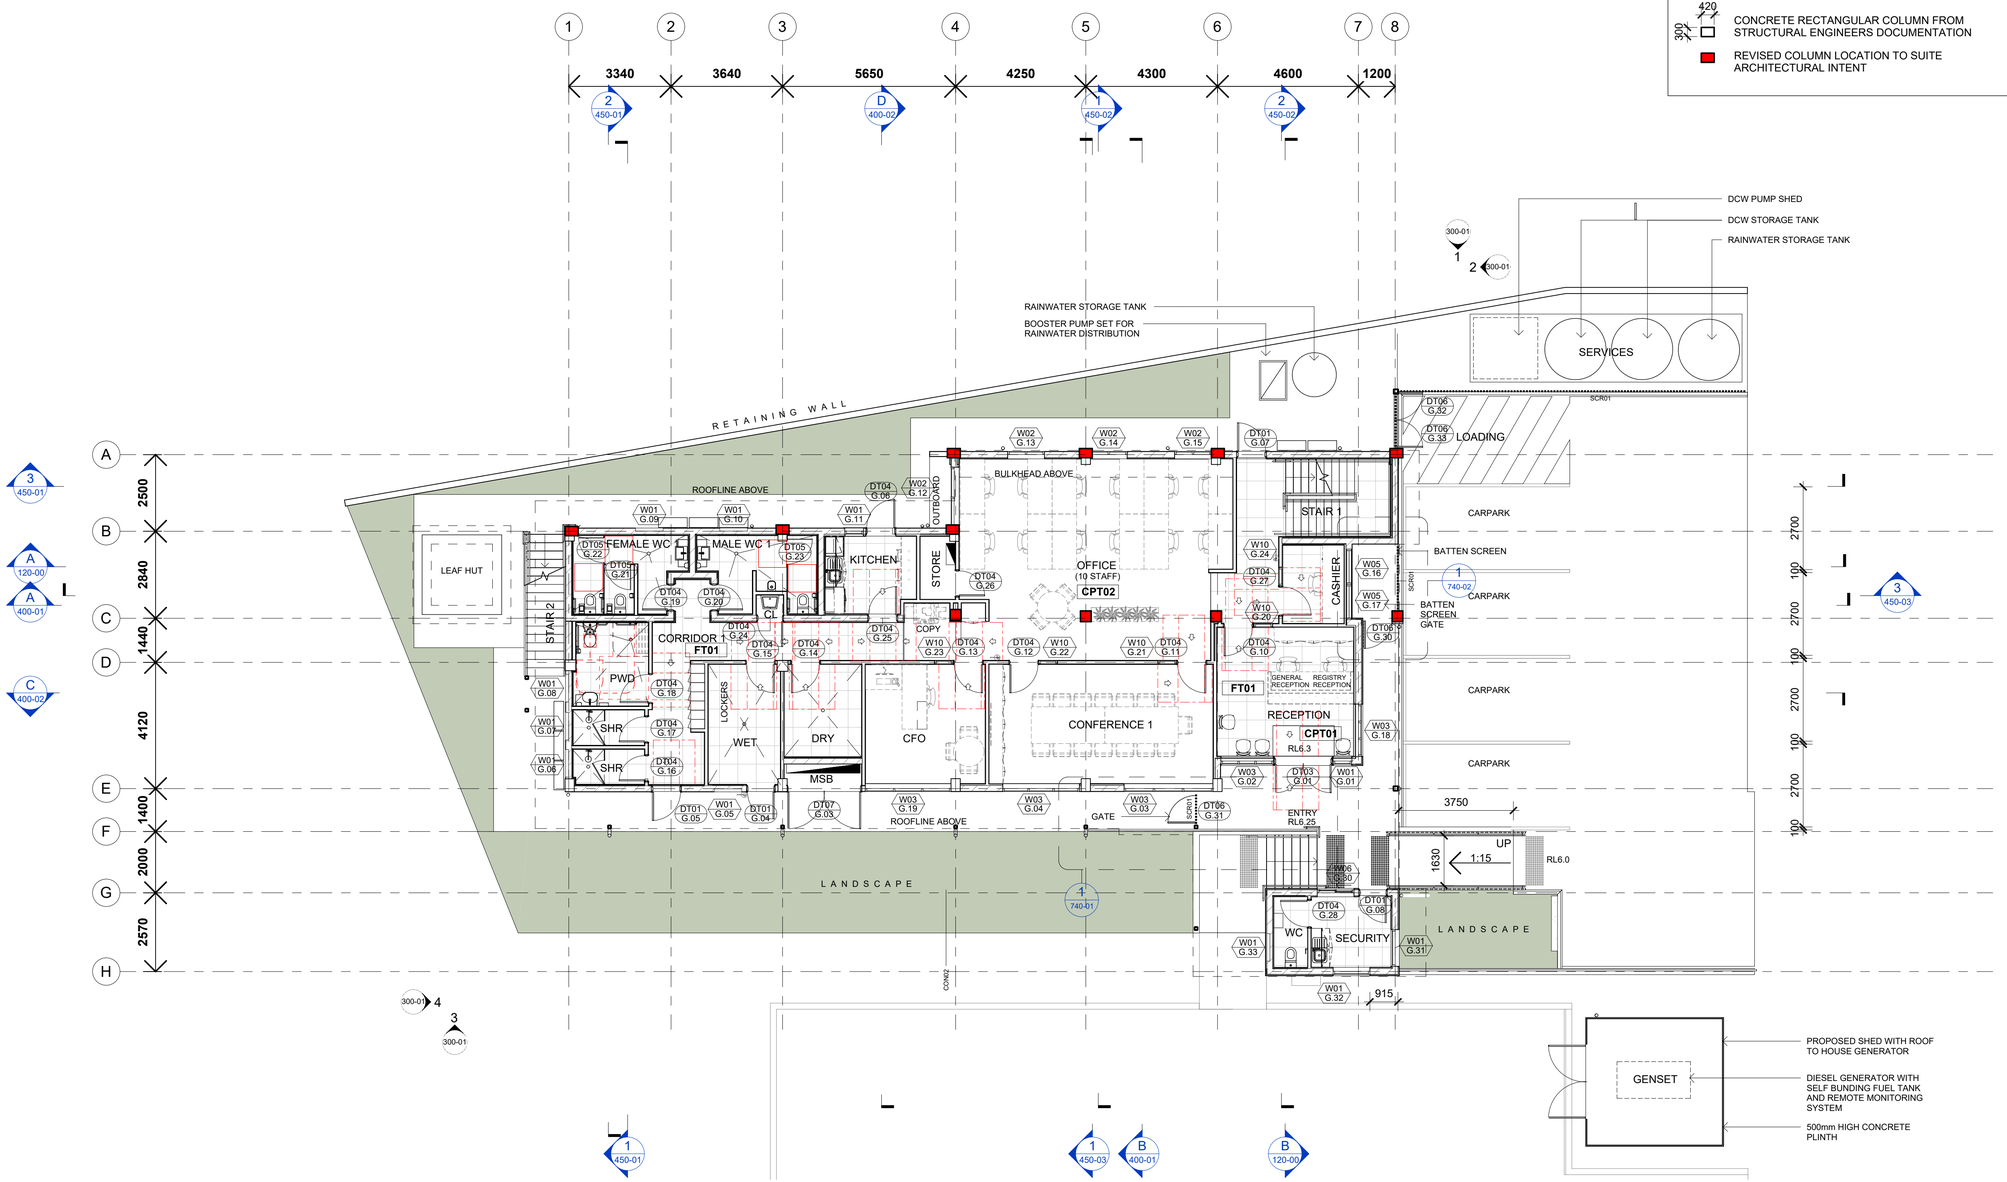

1 GROUND FLOOR PLAN

1 : 100

DRAWN	CHECKED	APPROVED
A.M	S.H	B.K

REV.	DATE	DESCRIPTION	BY
A	16.09.25	DRAFT TENDER ISSUE	SH
B	23.09.25	DRAFT TENDER ISSUE 2	SH
C	07.10.25	DRAFT TENDER ISSUE 3	CF
D	23.10.25	DRAFT TENDER ISSUE	SH

Do not scale from drawings. Dimensions are to be checked on site prior to commencement of work. Discrepancies to be brought to the attention of the author. Electronic drawings are uncontrolled documents and are issued for information only. Any dimensions not nominated must be referred to the Architect for confirmation. The concepts and information contained in this document are the copyright of Kearney Architecture Use or copying of the document in whole or in part without the written permission of Kearney Architecture constitutes an infringement of copyright.

PROJECT: MFMR AUKI - MALAITA PROVINCE

AUKI, MALAITA PROVINCE
SOLOMON ISLANDS

CLIENT: FMC PACIFIC

KEARNEY ARCHITECTURE
mail@kearneyarchitecture.com
2/7 Camford Street
Milton - Qld 4064
Australia

DISC.	PHASE	DWG NO.	REV.
A	DD	200-01	D

DRAWING NAME
GA- GROUND FLOOR PLAN

PROJECT NO. 1093 SCALE 1 : 100@ A1

original sheet size - A1 (594mm x 841mm)