TENDER DOCUMENTATION

Structural Coordination Legend

420 / 300 — CONCRETE RECTANGULAR COLUMN FROM STRUCTURAL ENGINEERS DOCUMENTATION

REVISED COLUMN LOCATION TO SUITE ARCHITECTURAL INTENT

LEGEND


DOOR TAG — DOOR TYPE, DOOR NUMBER, LEVEL — REFER TO 700 SERIES FOR SCHEDULES

WINDOW TAG — WINDOW TYPE, WINDOW NUMBER, LEVEL — REFER TO 700 SERIES FOR SCHEDULES

SCREEN & BALUSTRADE TAG — TYPE, PLUMB GRID UNIT, NUMBER, LEVEL — REFER TO 700 SERIES FOR SCHEDULES

LEGEND

A/C	AIR CONDITIONING
BC	BARGE CAPPING
DP	DOWNPIPE
DP/S	
EG	EAVES GUTTER
MRS	METAL ROOF SHEETING
SSC01	SUN SCREEN - LOUVRECLAD SHERATON 640 x 75
SSC02	SUN SCREEN - LOUVRECLAD CAPRICE 190 x 45

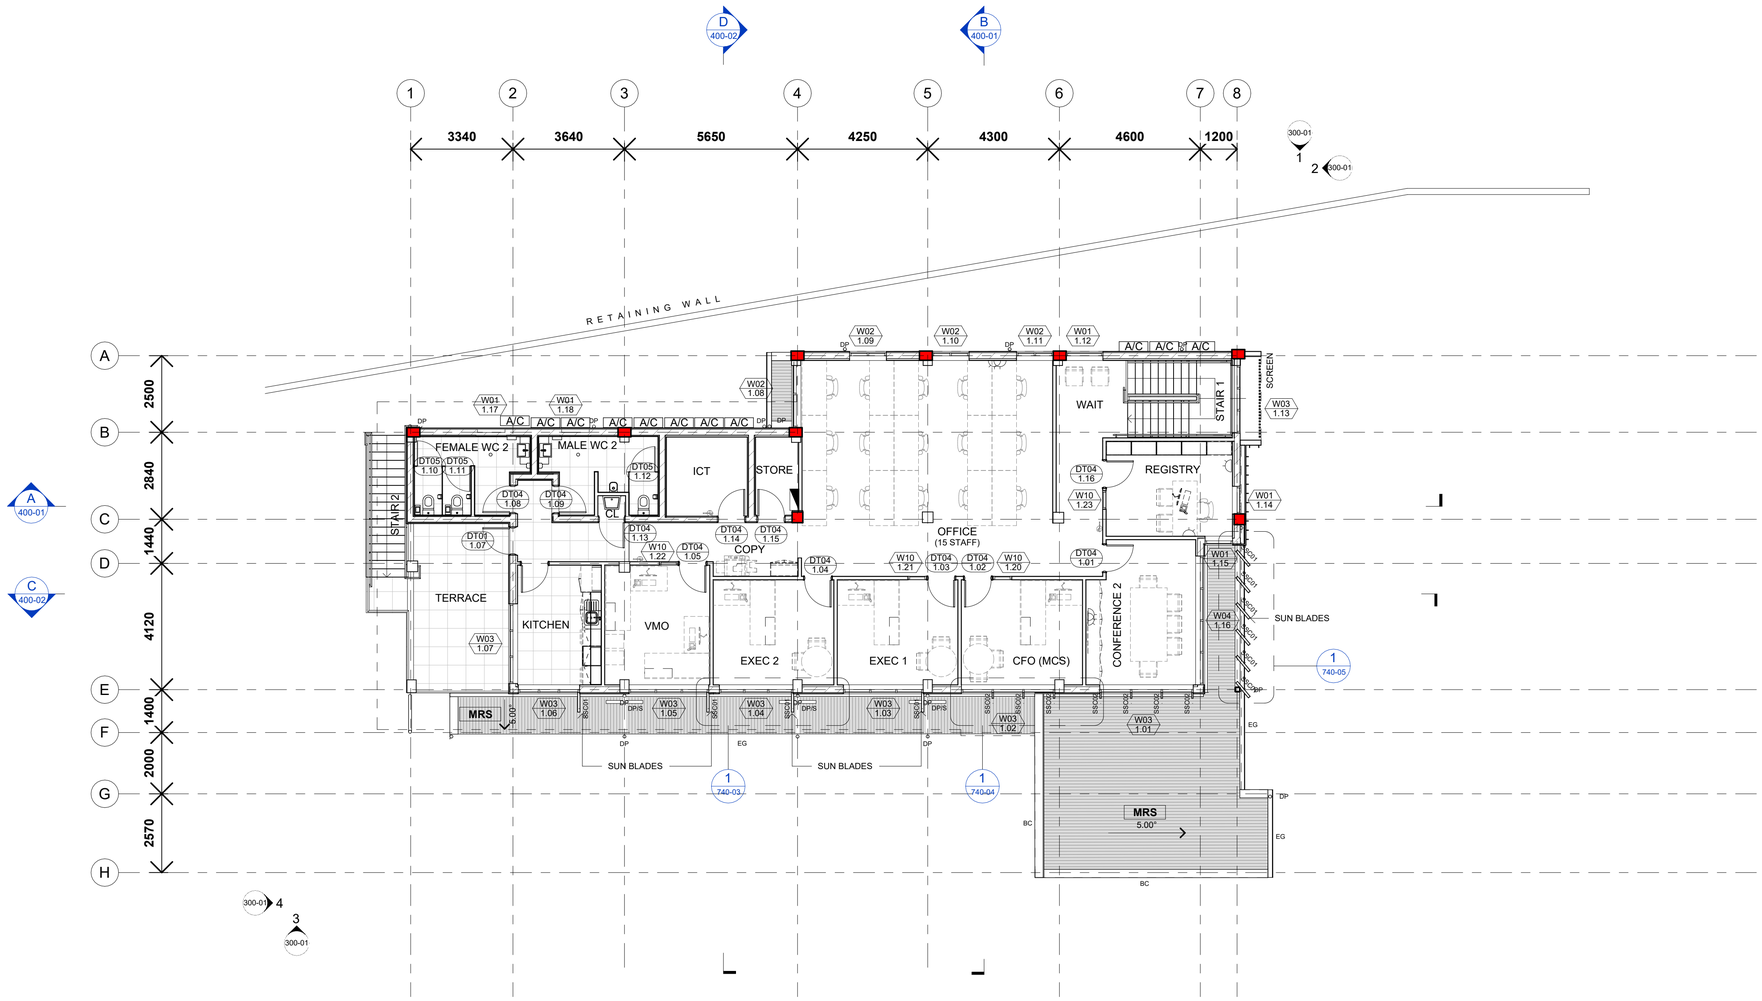

1 FIRST FLOOR PLAN

1 : 100

DRAWN	CHECKED	APPROVED
A.M	S.H	B.K

Do not scale from drawings. Dimensions are to be checked on site prior to commencement of work. Discrepancies to be brought to the attention of the author. Electronic drawings are uncontrolled documents and are issued for information only. Any dimensions not nominated must be referred to the Architect for confirmation. The concepts and information contained in this document are the copyright of Kearney Architecture Use or copying of the document in whole or in part without the written permission of Kearney Architecture constitutes an infringement of copyright.

REV.	DATE	DESCRIPTION	BY
A	16.09.25	DRAFT TENDER ISSUE	SH
B	23.09.25	DRAFT TENDER ISSUE 2	SH
C	23.10.25	DRAFT TENDER ISSUE	SH

PROJECT: MFMR AUKI - MALAITA PROVINCE

AUKI, MALAITA PROVINCE
SOLOMON ISLANDS

CLIENT: fmc PACIFIC

KEARNEY ARCHITECTURE
mail@kearneyarchitecture.com
2/7 Camford Street
Milton - Qld 4064
Australia

DISC.	PHASE	DWG NO.	REV.
A	DD	200-02	C

DRAWING NAME
GA - FIRST FLOOR PLAN

PROJECT NO. 1093 SCALE 1 : 100@ A1

original sheet size - A1 (594mm x 841mm)