
TENDER DOCUMENTATION

NOTES

1. COMPLETE ROOF ACCESS SYSTEM TO BE PROVIDED AS A D+C TRADE. THIS SHALL INCLUDE ALL FALL ARRESTORS, WALKWAYS ETC. AS DEEMED NECESSARY BY D+C TRADE. COMPLIANCE CERTIFICATES TO BE PROVIDED ON COMPLETION. NOTE THAT THE FULL PROPOSED SYSTEM IS TO BE PROVIDED TO THE PRINCIPAL FOR REVIEW PRIOR TO INSTALLATION.
2. REFER TO BUILDING SERVICES DOCUMENTS FOR ADDITIONAL ROOFTOP PLANT AND EQUIPMENT REQUIREMENTS.

LEGEND

AF	APRON FLASHING
BC	BARGE CAPPING
DP	DOWNPIPE
EG	EAVES GUTTER
MRS	METAL ROOF SHEETING
RC	RIDGE CAPPING

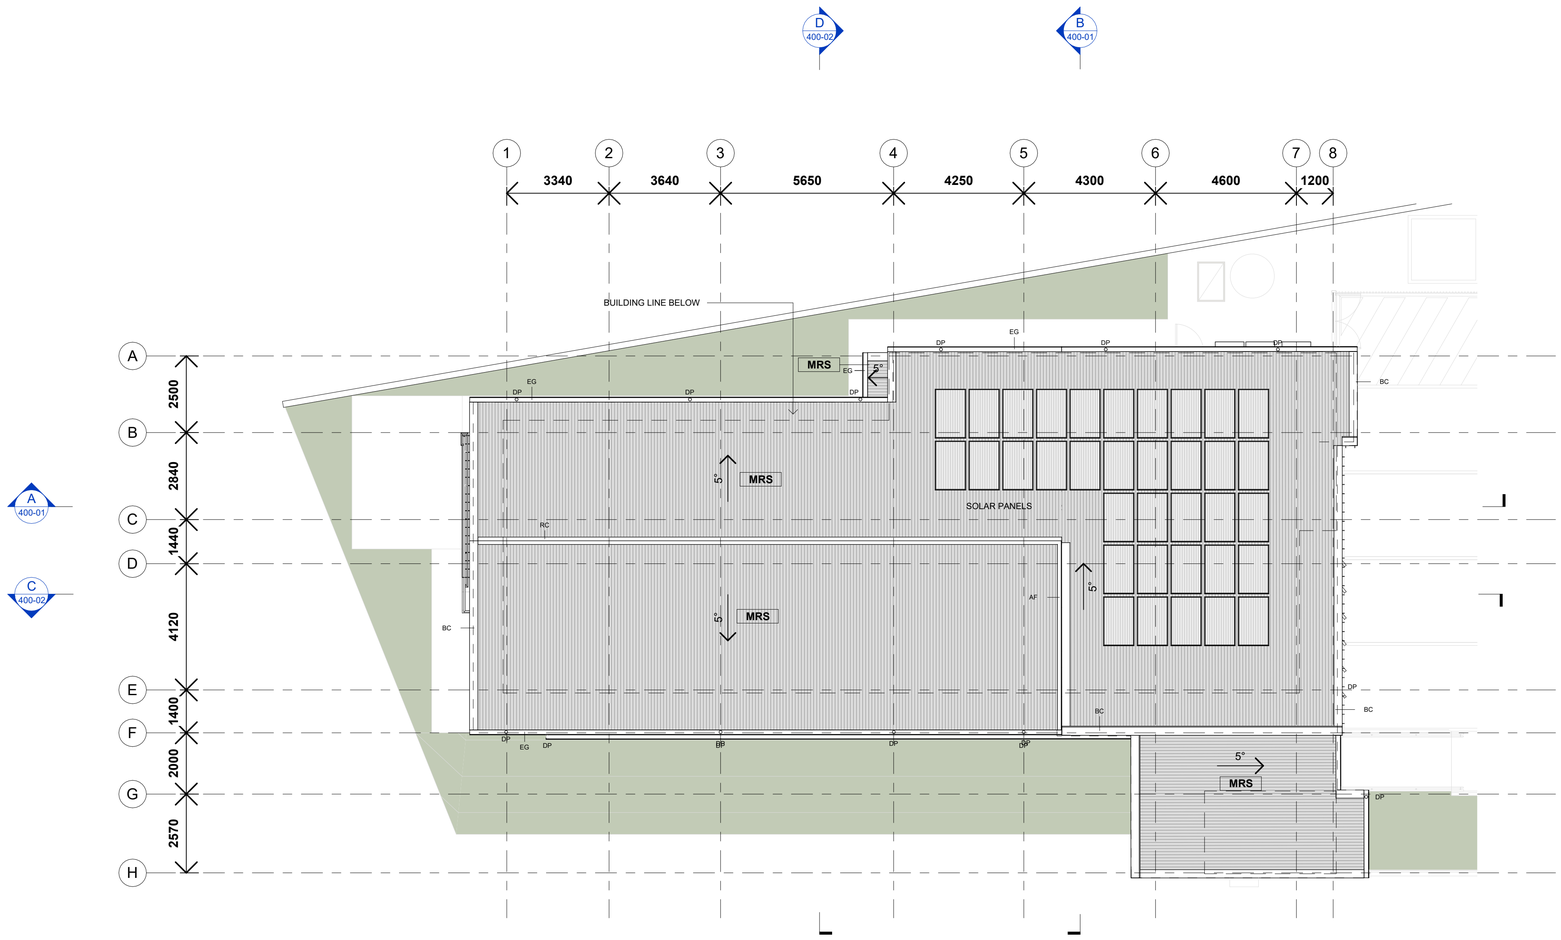

1 ROOF PLAN
120-00
1 : 100

DRAWN	CHECKED	APPROVED
A.M	S.H	B.K

REV.	DATE	DESCRIPTION	BY
A	16.09.25	DRAFT TENDER ISSUE	SH
B	23.09.25	DRAFT TENDER ISSUE 2	SH
C	23.10.25	DRAFT TENDER ISSUE	SH

Do not scale from drawings. Dimensions are to be checked on site prior to commencement of work. Discrepancies to be brought to the attention of the author. Electronic drawings are uncontrolled documents and are issued for information only. Any dimensions not nominated must be referred to the Architect for confirmation. The concepts and information contained in this document are the copyright of Kearney Architecture Use or copying of the document in whole or in part without the written permission of Kearney Architecture constitutes an infringement of copyright.

PROJECT
MFMR AUKI - MALAITA PROVINCE

AUKI, MALAITA PROVINCE
SOLOMON ISLANDS

CLIENT
fmc PACIFIC

KEARNEY ARCHITECTURE
mail@kearneyarchitecture.com
2/7 Camford Street
Milton - Qld 4064
Australia

DISC.	PHASE	DWG NO.	REV.
A	DD	210-01	C

DRAWING NAME
ROOF PLAN

PROJECT NO. 1093 SCALE 1 : 100@ A1

original sheet size - A1 (594mm x 841mm)