
TENDER DOCUMENTATION

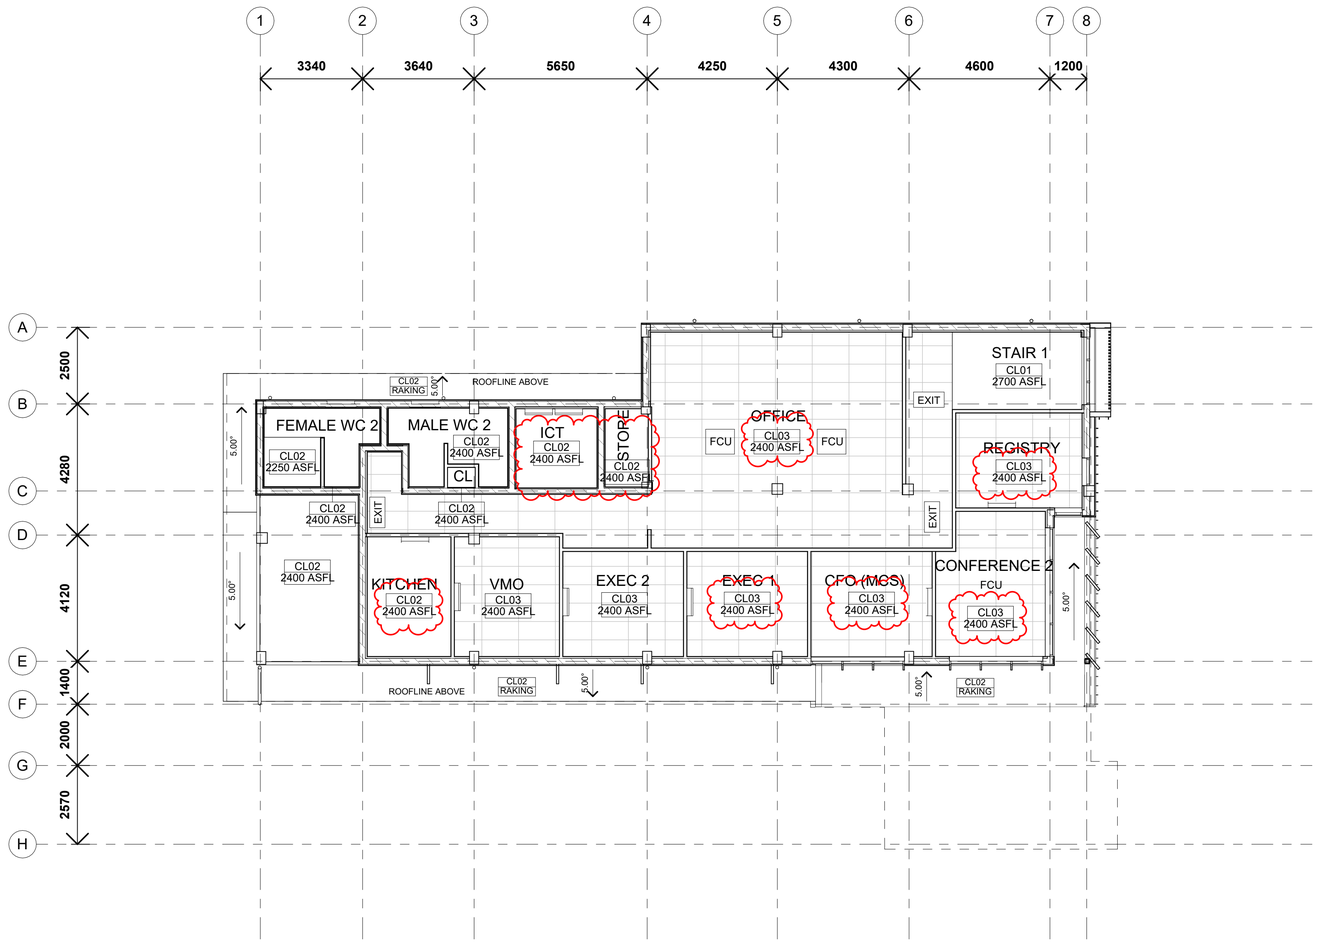

1 120-00 **RCP - LEVEL 1**
1 : 100

CEILING LEGEND

NOTE: EXISTING BUILDING AND FITOUT IS SHOWN INDICATIVELY ONLY. ALL DIMENSIONS WILL NEED TO BE CHECKED ON SITE PRIOR TO CONSTRUCTION.

- CL01 - FLUSHSET PLASTERBOARD CEILING
- CL02 - FLUSHSET FIBRE CEMENT CEILING
- CL03 - SUSPENDED GRID CEILING
- CL04 - 16mm CEMINTEL TERRITORY CLADDING
- RECESSED LIGHT FIXTURE
- SURFACE MOUNTED LIGHT FIXTURE
- SUSPENDED LIGHT FIXTURE
- SINGLE BATTEN FLURO LIGHT FIXTURE
- DOUBLE BATTEN FLURO LIGHT FIXTURE
- ACCESS PANEL
- CEILING FAN

NOTES

1. REFER TO SCHXX FINISHES & MATERIALS SCHEDULE FOR ALL CEILING FINISHES.
2. REFER TO SERVICES DRAWINGS FOR LOCATION OF ALL MECHANICAL, ELECTRICAL AND FIRE SERVICES CEILING FIXTURES.
3. MECHANICAL, FIRE AND ELECTRICAL SERVICES ARE SHOWN INDICATIVELY ONLY, FOR SPECIFICATION DETAILS REFER RESPECTIVE ENGINEER'S DOCUMENTATION.
4. ALL CEILING WORKS TO BE COORDINATED WITH FITOUT JOINER.
5. SETOUT OF AV TO BE CONFIRMED WITH AV SUBCONTRACTOR.
6. ALL CEILING FIXTURES ARE SETOUT FROM CENTRELINE OF ROOM UNLESS OTHERWISE NOTED.
7. SMOKE DETECTORS, SPEAKERS, SPRINKLERS AND ALL OTHER VISIBLE FIRE SERVICES TO CEILINGS SHALL BE EITHER CENTRED ON CEILING TILES OR ALIGNED WITH ADJACENT CEILING FIXTURES AND EQUALLY SPACED BETWEEN FIXTURES WHEN ON FLUSHSET OR FEATURE CEILINGS.
8. NO CEILINGS TO SERVICES CUPBOARDS TYPICALLY.
9. MECHANICAL GRILLES TO BE POWDERCOATED TO MATCH CEILING FINISH, WHEN LOCATED WITHIN PLYWOOD CEILINGS, GRILLES ARE TO BE POWDERCOATED BLACK.
10. ENSURE FIRE SERVICES AND SAFETY EXIT LIGHTS ARE LOCATED AWAY FROM FEATURE CEILING PANELS WHERE POSSIBLE.

DRAWN	CHECKED	APPROVED
A.M	S.H	B.K

Do not scale from drawings. Dimensions are to be checked on site prior to commencement of work. Discrepancies to be brought to the attention of the author. Electronic drawings are uncontrolled documents and are issued for information only. Any dimensions not nominated must be referred to the Architect for confirmation. The concepts and information contained in this document are the copyright of Kearney Architecture Use or copying of the document in whole or in part without the written permission of Kearney Architecture constitutes an infringement of copyright.

REV.	DATE	DESCRIPTION	BY
A	16.09.25	DRAFT TENDER ISSUE	SH
B	23.09.25	DRAFT TENDER ISSUE 2	SH
C	07.10.25	DRAFT TENDER ISSUE 3	CF
D	23.10.25	DRAFT TENDER ISSUE	SH

PROJECT
MFMR AUKI - MALAITA PROVINCE

AUKI, MALAITA PROVINCE
SOLOMON ISLANDS

CLIENT
fmc PACIFIC

KEARNEY ARCHITECTURE
KEARNEY ARCHITECTURE
mail@kearneyarchitecture.com
2/7 Camford Street
Milton - Qld 4064
Australia

DISC.	PHASE	DWG NO.	REV.
A	DD	**240-02**	D

DRAWING NAME
REFLECTED CEILING PLAN - LEVEL 1

PROJECT NO. 1093 SCALE 1 : 100@ A1

original sheet size - A1 (594mm x 841mm)