
TENDER DOCUMENTATION

PARTITION SCHEDULE	
P1	13mm PLASTERBOARD 92mm STEEL STUD 13mm PLASTERBOARD
P2	13mm PLASTERBOARD 92mm STEEL STUD 9mm FIBRE CEMENT
P3	9mm FIBRE CEMENT 92mm STEEL STUD 9mm FIBRE CEMENT
P5	92mm STEEL STUD 13mm PLASTERBOARD
P6	92mm STEEL STUD 9mm FIBRE CEMENT
P7	28mm FURRING CHANNEL 13mm PLASTERBOARD
P8	28mm FURRING CHANNEL 9mm FIBRE CEMENT
P8	28mm FURRING CHANNEL 9mm FIBRE CEMENT
P9	50mm FURRING CHANNEL 13mm PLASTERBOARD
P10	9mm COMPRESSED FIBRE CEMENT 150mm STEEL STUD 9mm COMPRESSED FIBRE CEMENT
P11	9mm COMPRESSED FIBRE CEMENT 150mm STEEL STUD 10mm LYSAGHT LONGLINE 305 CLADDING
P15	28mm FURRING CHANNEL 10mm LYSAGHT LONGLINE 305 CLADDING
P16	28mm FURRING CHANNEL 16mm CEMINTEL TERRITORY CLADDING
P17	28mm FURRING CHANNEL 16mm JAMES HARDIE SCYON LINEA WEATHERBOARD

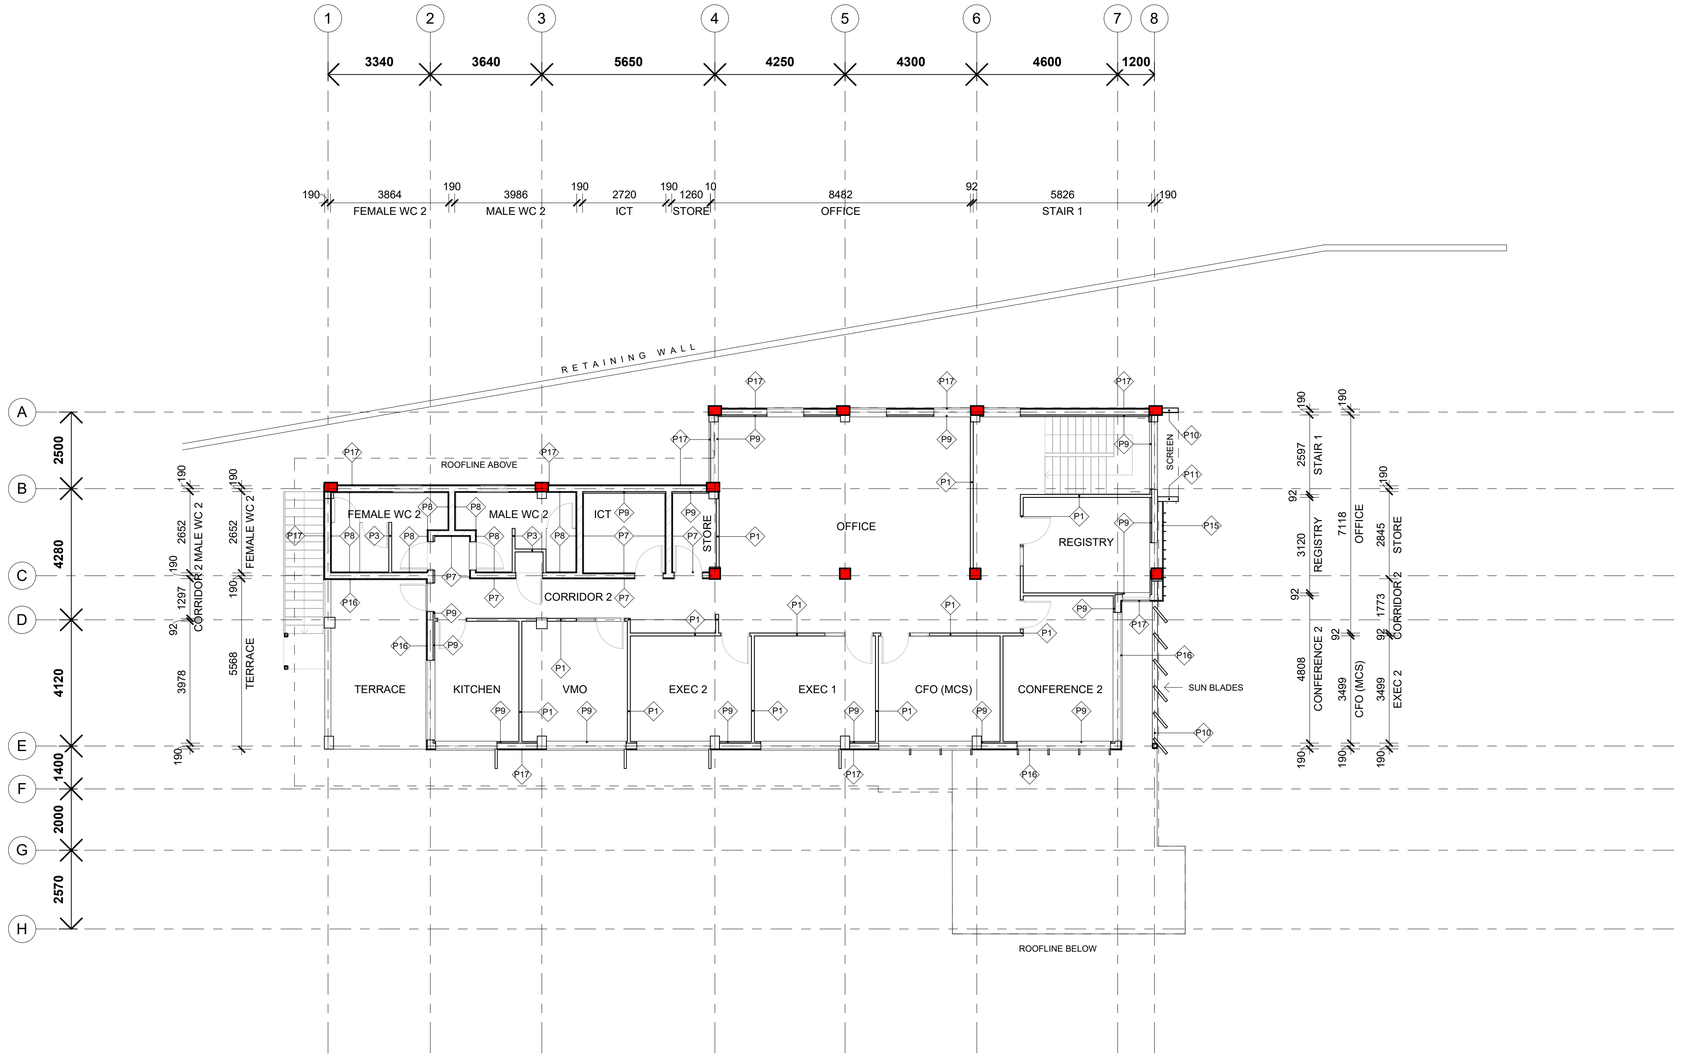

1 FIRST FLOOR PLAN
1 : 100

DRAWN	CHECKED	APPROVED
A.M	S.H	B.K

REV.	DATE	DESCRIPTION	BY
A	16.09.25	DRAFT TENDER ISSUE	SH
B	23.09.25	DRAFT TENDER ISSUE 2	SH
C	23.10.25	DRAFT TENDER ISSUE	SH

Do not scale from drawings. Dimensions are to be checked on site prior to commencement of work. Discrepancies to be brought to the attention of the author. Electronic drawings are uncontrolled documents and are issued for information only. Any dimensions not nominated must be referred to the Architect for confirmation. The concepts and information contained in this document are the copyright of Kearney Architecture Use or copying of the document in whole or in part without the written permission of Kearney Architecture constitutes an infringement of copyright.

PROJECT
MFMR AUKI - MALAITA PROVINCE

AUKI, MALAITA PROVINCE
SOLOMON ISLANDS

CLIENT
fmc PACIFIC

KEARNEY ARCHITECTURE
mail@kearneyarchitecture.com
2/7 Camford Street
Milton - Qld 4064
Australia

DISC.	PHASE	DWG NO.	REV.
A	DD	250-02	C

DRAWING NAME
PARTITION PLAN - LEVEL 1

PROJECT NO. 1093 SCALE 1 : 100@ A1

original sheet size - A1 (594mm x 841mm)