
TENDER DOCUMENTATION

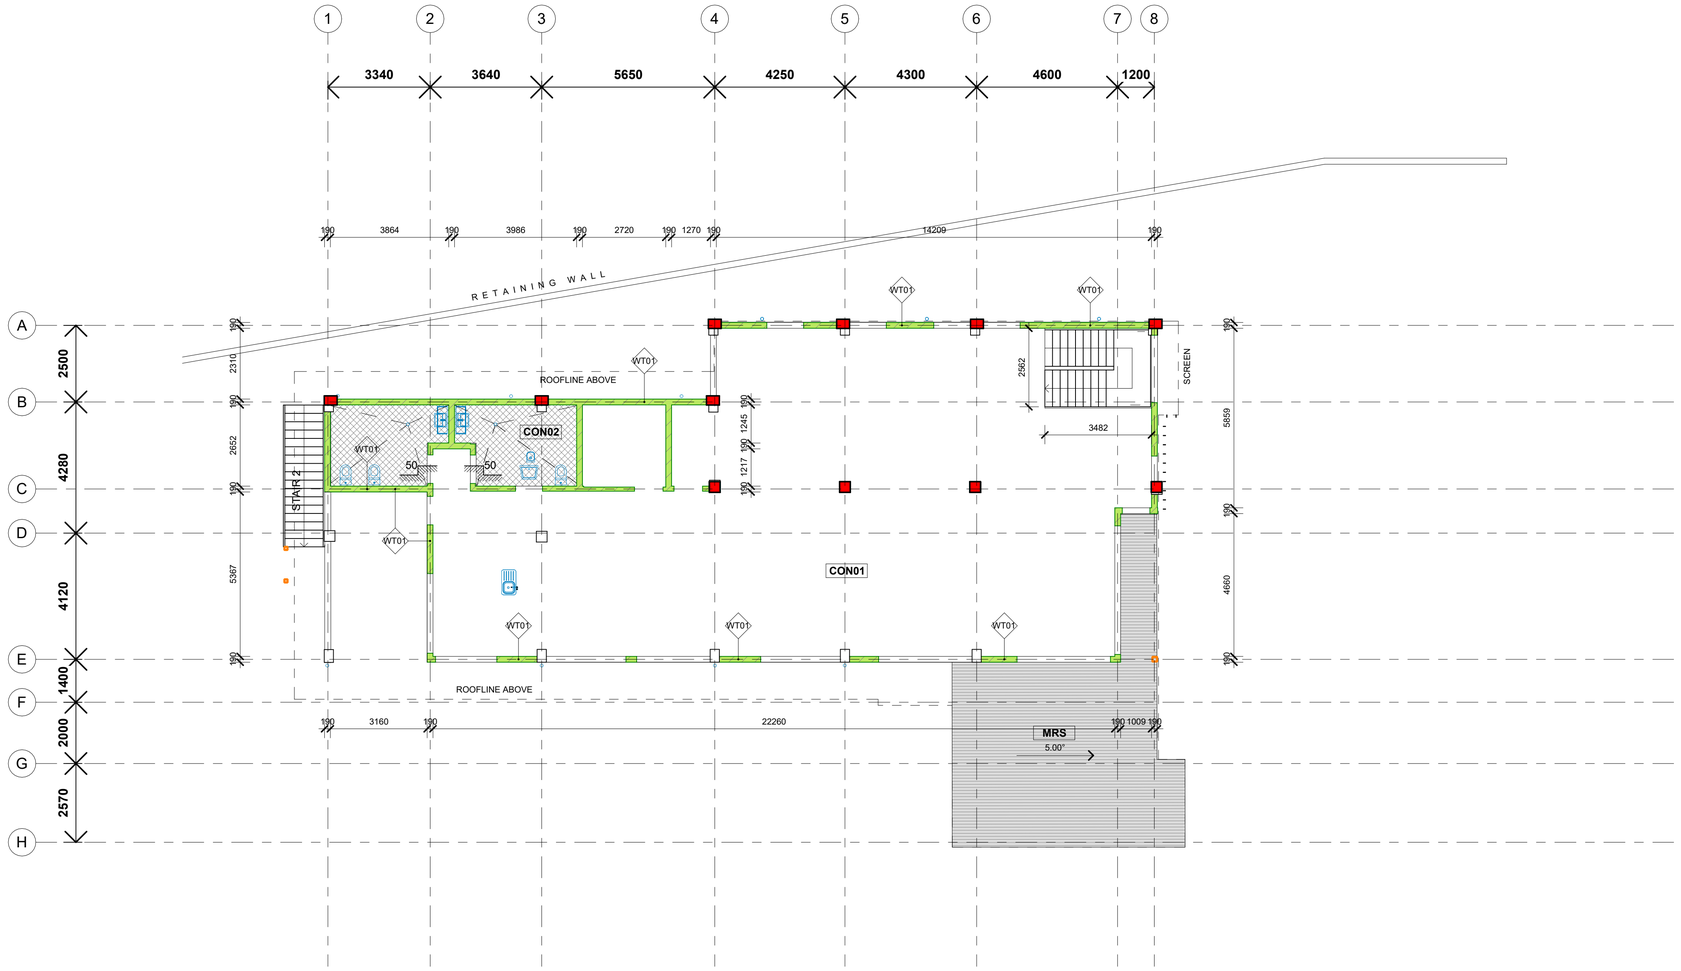

1 STRUCTURAL SETOUT PLAN - LEVEL 1
120-00
1 : 100

CONCRETE SETOUT LEGEND

- INSITU CONCRETE WALL
- LOAD BEARING PRECAST CONCRETE WALL
- BLOCKWORK WALL
- XX WALL TAG
- CONCRETE COLUMNS, CENTRED ON GRID UNLESS DIMENSIONED OTHERWISE
- PENETRATIONS, FLOOR WASTES
- SLAB SETDOWN HEIGHT INDICATOR
- FALL SLAB FALLS
- SLAB PENETRATIONS
- SERVICES ZONE - REFER TO SERVICES DOCUMENTATION FOR PENETRATION DETAILS
- HATCH DENOTES SLAB SETDOWN TO WET AREAS
- HATCH DENOTES 20mm SLAB REBATE TO PRIMARY SLAB
- HATCH DENOTES 40mm HOB TO BALCONY SLABS
- MOVEMENT JOINT
- SETOUT/ALIGNMENT LINE
- SLAB FOLD/ REBATE BELOW
- SPITTER

NOTES

1. ALL VISIBLE CONCRETE TO BE CLASS 2 FINISH, UNLESS NOTED OTHERWISE.
2. REFER TO WALL TYPE LEGEND FOR WALL TYPE DETAILS.
3. REFER STRUCTURAL ENGINEER TO CONFIRM SIZES/TYPES OF ALL STRUCTURAL ELEMENTS. ANY DISCREPANCIES TO BE REPORTED TO ARCHITECT FOR RESOLUTION.
4. SUBCONTRACTORS TO PROVIDE SHOP DRAWINGS THAT COORDINATE EXACT PENETRATION LOCATIONS WITH OTHER SERVICES AND POST-TENSIONING LAYOUT.
5. REFER TO SERVICES DRAWINGS TO CONFIRM FINAL LOCATION, SIZE, DETAIL AND NUMBER OF PENETRATIONS.
6. REFER TO MAIN CONTRACTOR FOR ALL BUILDING HOISTS, CRANE AND SCAFFOLDING DETAIL AND LOCATIONS. CONTRACTOR SITE EQUIPMENT SHOWN ON ARCHITECTURAL PLANS IS **INDICATIVE ONLY**.
7. SLAB EXTENSIONS TO HAVE A NOMINAL 1:100 FALL AWAY FROM THE BUILDING.
8. ELECTRICAL & MECHANICAL SLAB PENETRATIONS TBC BY ENGINEERS.

LEGEND

CON01	170mm THCK. R.C BONDEK SLAB
CON02	150mm THCK. R.C SLAB
MRS	METAL ROOF SHEETING

WALL TYPES

WT01	190mm, core filled internal block work wall
WT02	190mm, core filled internal block work wall with 10mm render one side only
WT03	190mm, core filled internal block work wall with 10mm render both sides

DRAWN	CHECKED	APPROVED
A.M	S.H	B.K

Do not scale from drawings. Dimensions are to be checked on site prior to commencement of work. Discrepancies to be brought to the attention of the author. Electronic drawings are uncontrolled documents and are issued for information only. Any dimensions not nominated must be referred to the Architect for confirmation. The concepts and information contained in this document are the copyright of Kearney Architecture Use or copying of the document in whole or in part without the written permission of Kearney Architecture constitutes an infringement of copyright.

REV.	DATE	DESCRIPTION	BY
A	16.09.25	DRAFT TENDER ISSUE	SH
B	23.09.25	DRAFT TENDER ISSUE 2	SH
C	23.10.25	DRAFT TENDER ISSUE	SH

PROJECT
MFMR AUKI - MALAITA PROVINCE

AUKI, MALAITA PROVINCE
SOLOMON ISLANDS

CLIENT
fmc PACIFIC

KEARNEY ARCHITECTURE
mail@kearneyarchitecture.com
2/7 Camford Street
Milton - Qld 4064
Australia

DISC.	PHASE	DWG NO.	REV.
A	DD	220-02	C

DRAWING NAME
STRUCTURAL SETOUT PLAN - LEVEL 1

PROJECT NO. 1093 SCALE 1 : 100@ A1

original sheet size - A1 (594mm x 841mm)