


TENDER DOCUMENTATION

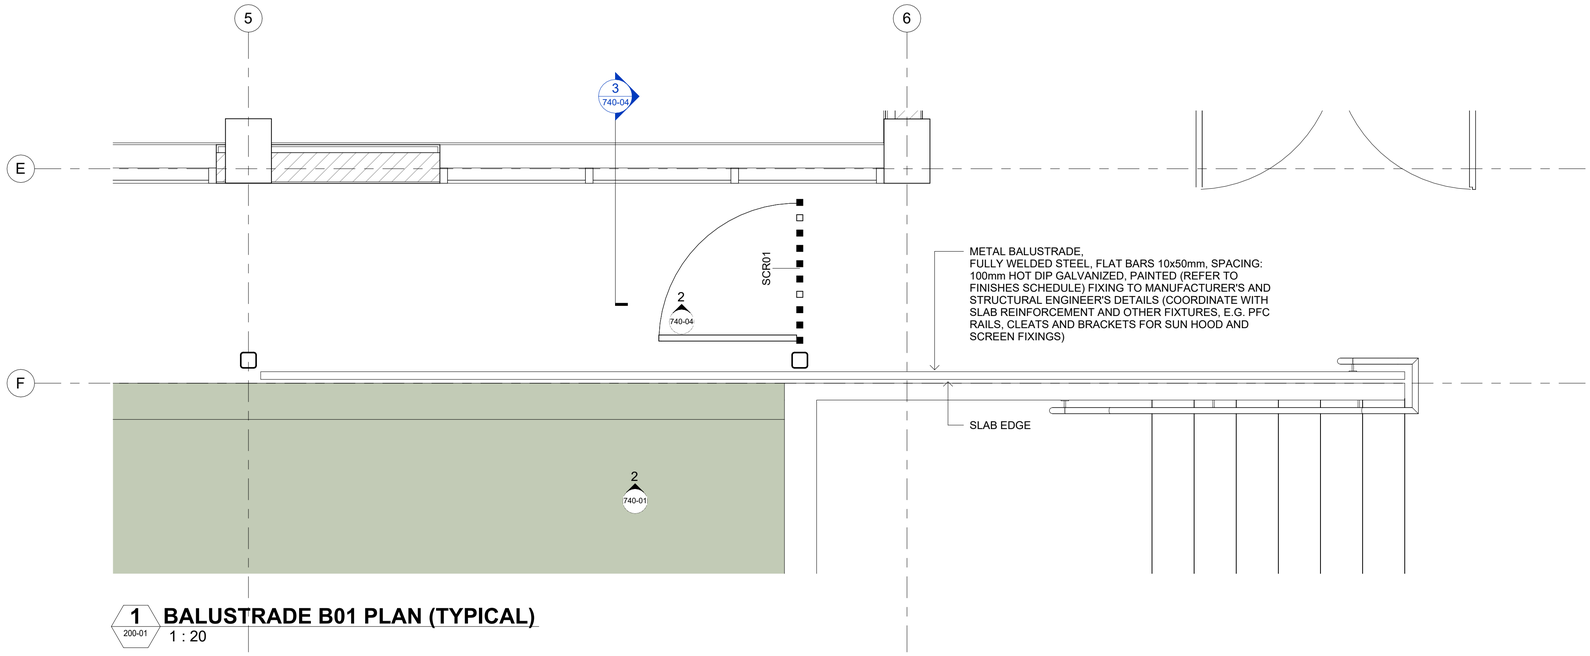

1 200-01 **BALUSTRADE B01 PLAN (TYPICAL)**
1 : 20

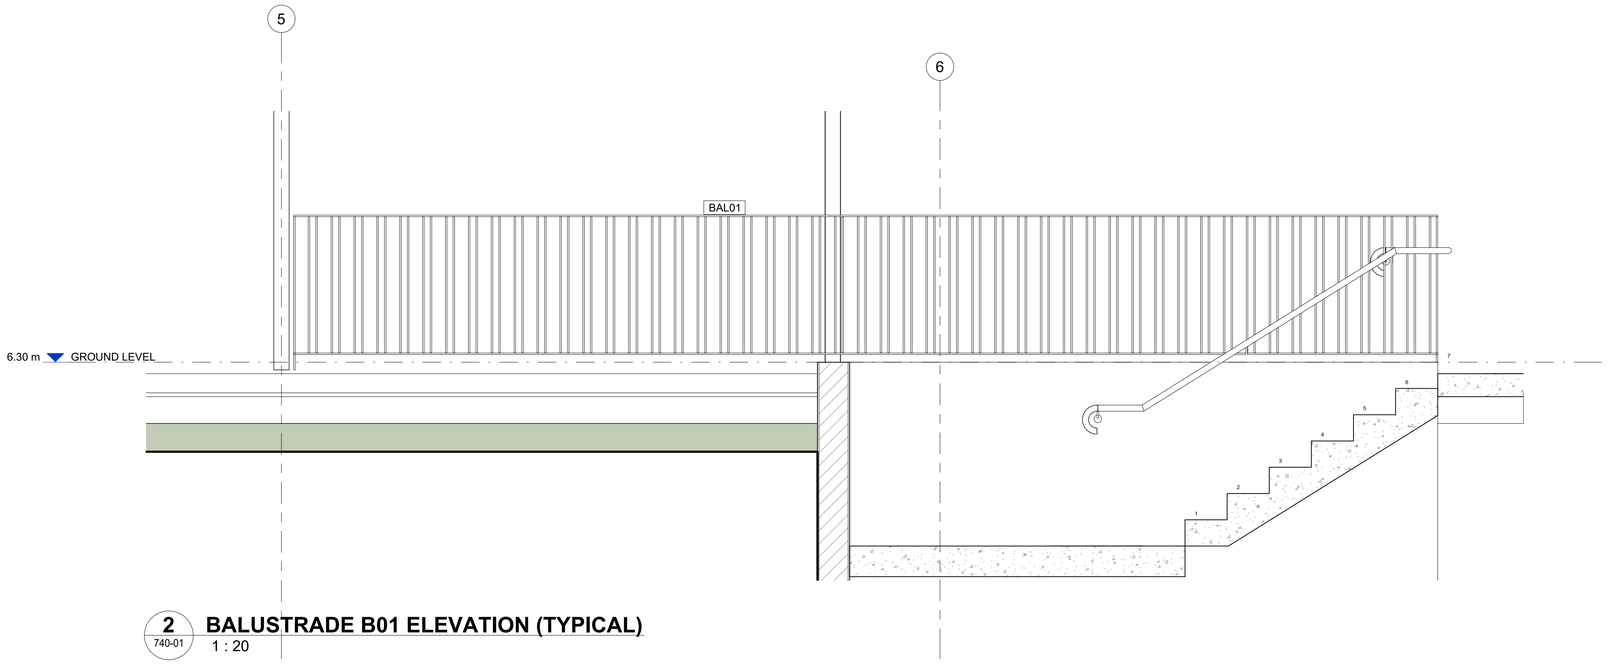

2 740-01 **BALUSTRADE B01 ELEVATION (TYPICAL)**
1 : 20

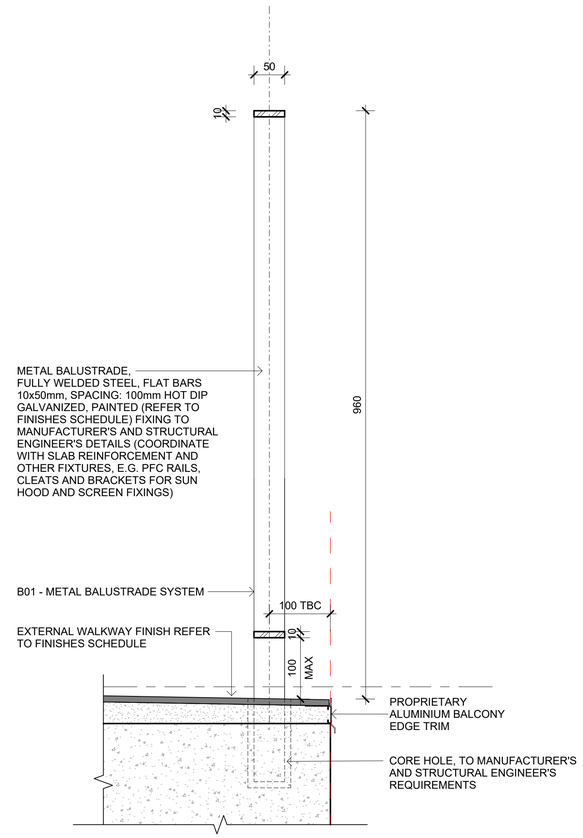

3 **BALUSTRADE B01 DETAIL SECTION**
1 : 5

DRAWN	CHECKED	APPROVED
A.M	S.H	B.K

Do not scale from drawings. Dimensions are to be checked on site prior to commencement of work. Discrepancies to be brought to the attention of the author. Electronic drawings are uncontrolled documents and are issued for information only. Any dimensions not nominated must be referred to the Architect for confirmation. The concepts and information contained in this document are the copyright of Kearney Architecture Use or copying of the document in whole or in part without the written permission of Kearney Architecture constitutes an infringement of copyright.

REV.	DATE	DESCRIPTION	BY
A	16.09.25	DRAFT TENDER ISSUE	SH
B	23.09.25	DRAFT TENDER ISSUE 2	SH
C	23.10.25	DRAFT TENDER ISSUE	SH

PROJECT
MFMR AUKI - MALAITA PROVINCE

AUKI, MALAITA PROVINCE
SOLOMON ISLANDS

CLIENT
fmc PACIFIC

KEARNEY ARCHITECTURE
mail@kearneyarchitecture.com
2/7 Camford Street
Milton - Qld 4064
Australia

DISC.	PHASE	DWG NO.	REV.
A	DD	**740-01**	C

DRAWING NAME
METALWORK DETAILS

PROJECT NO. 1093
SCALE As indicated@ A1

original sheet size - A1 (594mm x 841mm)