

TENDER DOCUMENTATION

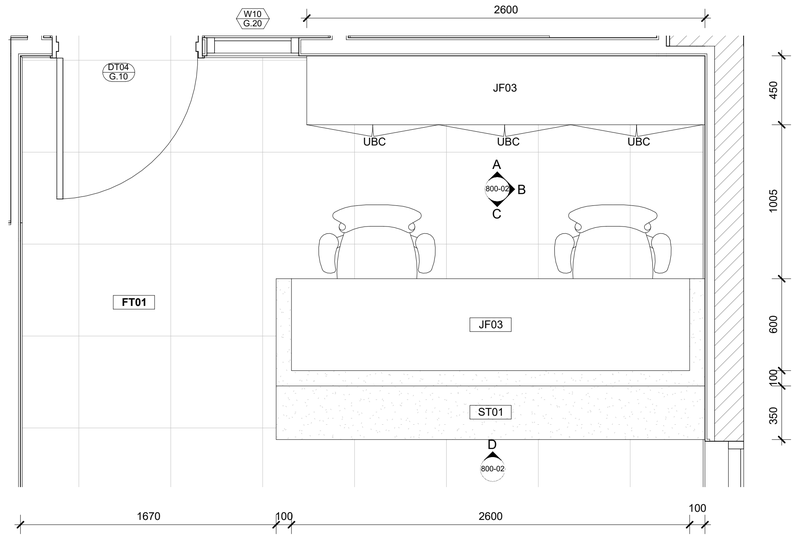

1 RECEPTION
120-00
1 : 20

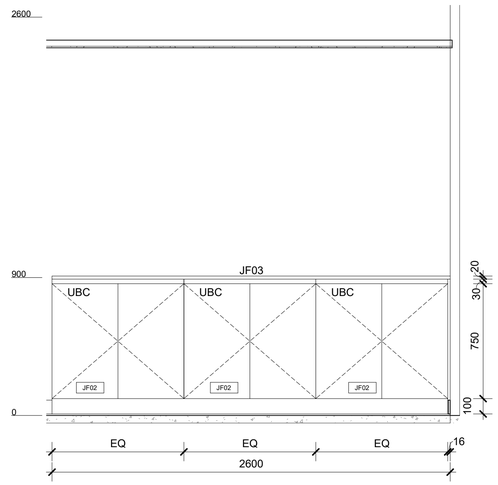

A ELEVATION
-
1 : 20

Joinery Legend

NOTE: Existing building and fitout is shown indicatively only. All dimensions will need to be checked on site prior to construction.

material tag - refer to SCHxx

joinery tag - refer to 800 drawing series

furniture tag - refer to SCHxx


Notes

Joinery drawings to be read in conjunction with:


1. 200 series partition setout
2. 280 series setout plan
3. 810 series joinery details
4. SCH01 - Material and Finishes Schedule
5. SCH02 - Fixtures Schedule
6. Specialist consultant drawings for smartboard, AV and TV requirements

All joinery to have:


1. Miter joins when exposed, laminate/veneer to have a square mitre corner aluminium extrusion to protect exposed edge, joiner to provide sample for review.
2. Concealed fixings.
3. E0 HMR MDF in kitchens and wet areas.
4. Adjustable shelves unless otherwise noted.
5. Joinery noted as PWD accessible to be installed to comply with AS1428.1-2009.
6. Joiner to confirm carcass and structure suitable prior to construction.
7. Joiner to ensure partition wall offers adequate support prior to construction.
8. Allow for 10mm shadow line to ceilings and full height partitions unless otherwise noted.
9. All joinery doors and draws to be HN01 handle unless otherwise noted.
10. All overhead cupboards to have 20mm extended door panel to be used as finger pull unless otherwise noted.
11. Fix overhead cupboards back to noggins in partition, conceal fixings with cappings to match laminate finish.
12. All joinery to be finished with matching ABS edge strip.
13. All joinery to be installed to Australian Standards.
14. All exposed power outlet faceplates on joinery to have stainless steel finish.
15. No edges of joinery to be left unfinished.
16. Joiner to confirm extent of ventilation required for equipment built-into joinery.

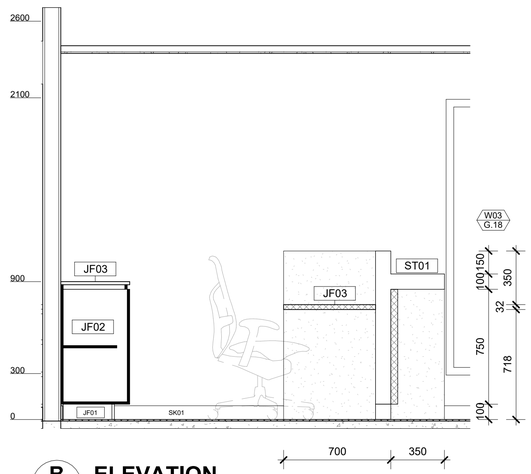

B ELEVATION
-
1 : 20

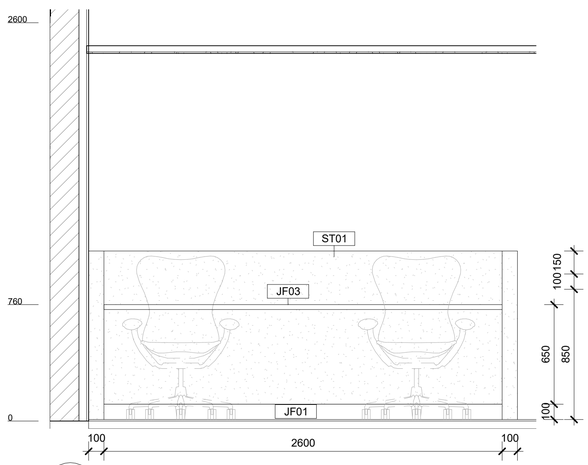

C ELEVATION
-
1 : 20

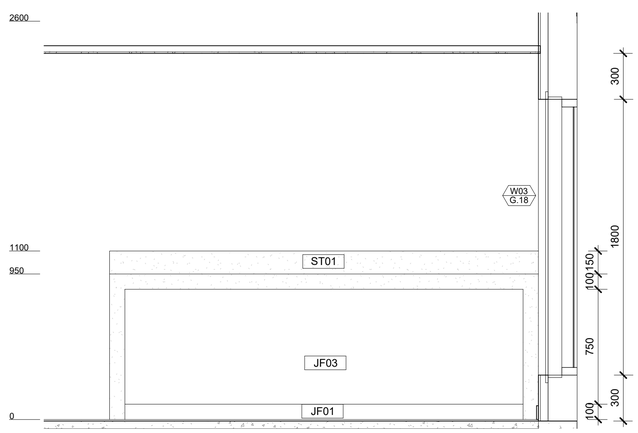

D ELEVATION
-
1 : 20

LEGEND	
FT01	FLOOR TILE - TYPE 1
JF01	JOINERY FINISH
JF02	JOINERY FINISH
JF03	JOINERY FINISH
SK01	SKIRTING
ST01	STONE
UBC	UNDERBENCH CUPBOARD

DRAWN	CHECKED	APPROVED
A.M	S.H	B.K

Do not scale from drawings. Dimensions are to be checked on site prior to commencement of work. Discrepancies to be brought to the attention of the author. Electronic drawings are uncontrolled documents and are issued for information only. Any dimensions not nominated must be referred to the Architect for confirmation. The concepts and information contained in this document are the copyright of Kearney Architecture Use or copying of the document in whole or in part without the written permission of Kearney Architecture constitutes an infringement of copyright.

REV.	DATE	DESCRIPTION	BY
A	16.09.25	DRAFT TENDER ISSUE	SH
B	23.09.25	DRAFT TENDER ISSUE 2	SH
C	23.10.25	DRAFT TENDER ISSUE	SH

PROJECT
MFMR AUKI - MALAITA PROVINCE

AUKI, MALAITA PROVINCE
SOLOMON ISLANDS

CLIENT
fmc PACIFIC

KEARNEY ARCHITECTURE
mail@kearneyarchitecture.com
2/7 Camford Street
Milton - Qld 4064
Australia

DISC.	PHASE	DWG NO.	REV.
A	DD	800-02	C

DRAWING NAME
JOINERY DETAILS - RECEPTION

PROJECT NO. 1093

SCALE As indicated@ A1

original sheet size - A1 (594mm x 841mm)